Note:

For more information on the Streetscape details, See Sheets 14-25

See Storm Sewer Plan and Profile Sheets for Proposed Storm Sewer Improvements, See Sheets 29-38

See Pavement Marking and Signing Sheets for Proposed Pavement Marking and Signing Plans, See Sheets 100-105

LEGEND

xxxx.xx / xxxx.xx — T.O.C. / ℄ of Curb

xxxx.xx — Spot Elevation

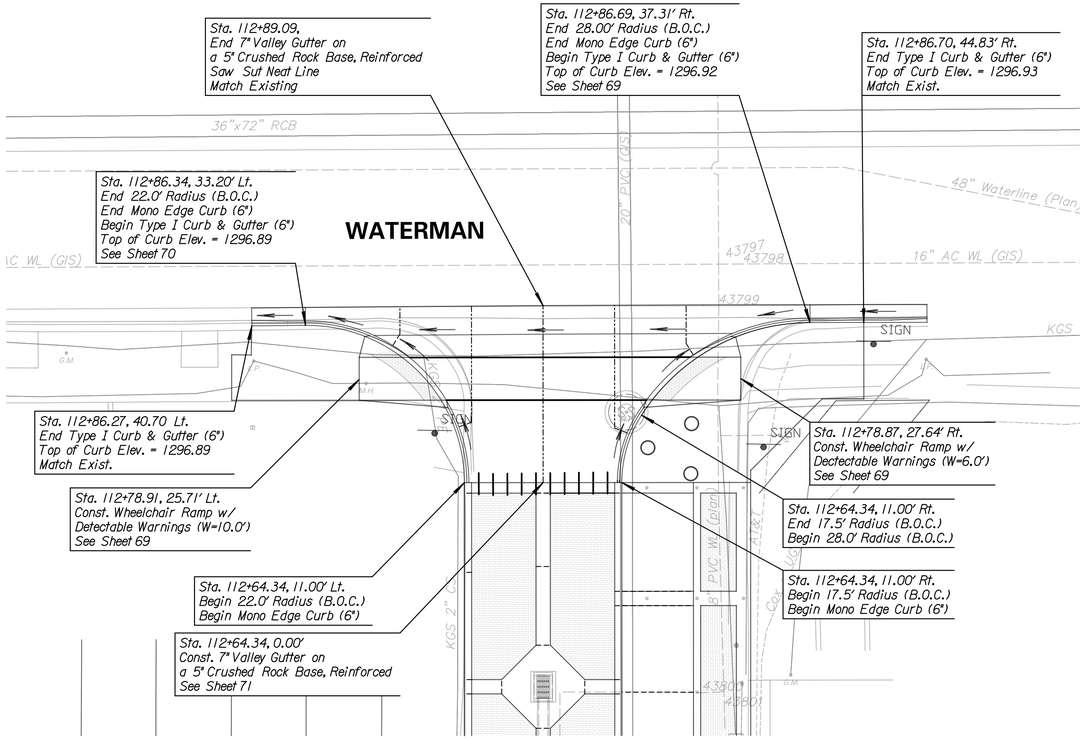

COMMERCE STREET

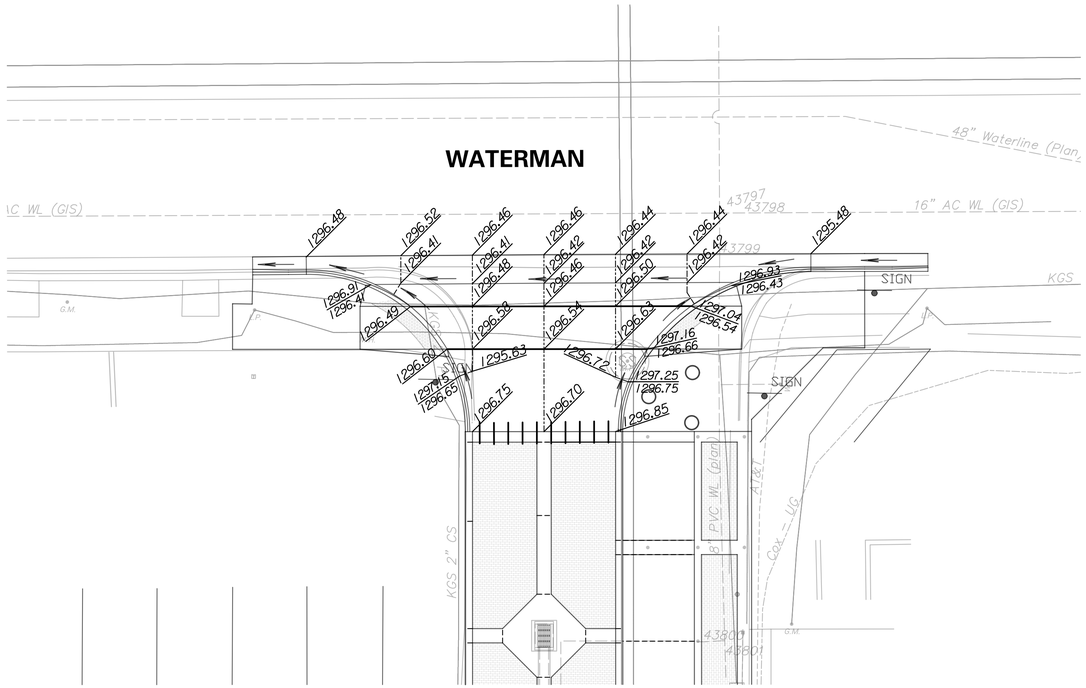

COMMERCE STREET

SCALE: 1"=10'

10' 0 10' 20'

PLAN: Lat. & Long.

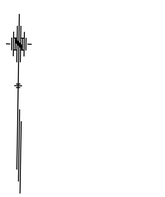

IF THIS DRAWING IS LESS THAN 22" X 36" IT IS A REDUCED SIZE DRAWING

TRANSYSTEMS
245 N. WACO
SUITE 222
WICHITA, KANSAS 67202
MAIN: 316-303-3000
FAX: 316-462-5629

CONSULTANTS:

COMMERCE STREET & ST. FRANCIS AVENUE IMPROVEMENTS FROM WATERMAN TO KELLOGG

WICHITA, KANSAS

CITY OF WICHITA

REVISIONS:

MARK	DATE	DESCRIPTION

PROJ NO:	472-2021
SCALE:	1"=10'
DATE:	2/21/2024
DESIGNED BY:	DJK
DRAWN BY:	DJK
CHECKED BY:	MLC

SHEET TITLE:

COMMERCE STREET & WATERMAN STREET INTERSECTION LAYOUT DETAILS

SHEET NO.

54

SHEET 54 OF 163

CADconform Certify This File

djkratzer 2/21/2024 - 11:47:15 AM c:\transystems\pw_local\transyscorp-pw1\w-e_djkratzer\d1254772\C-LAY-M01-101.dgn