

P.T. Sta. 45+77.53
1. N=1680972.44, E=1638019.71

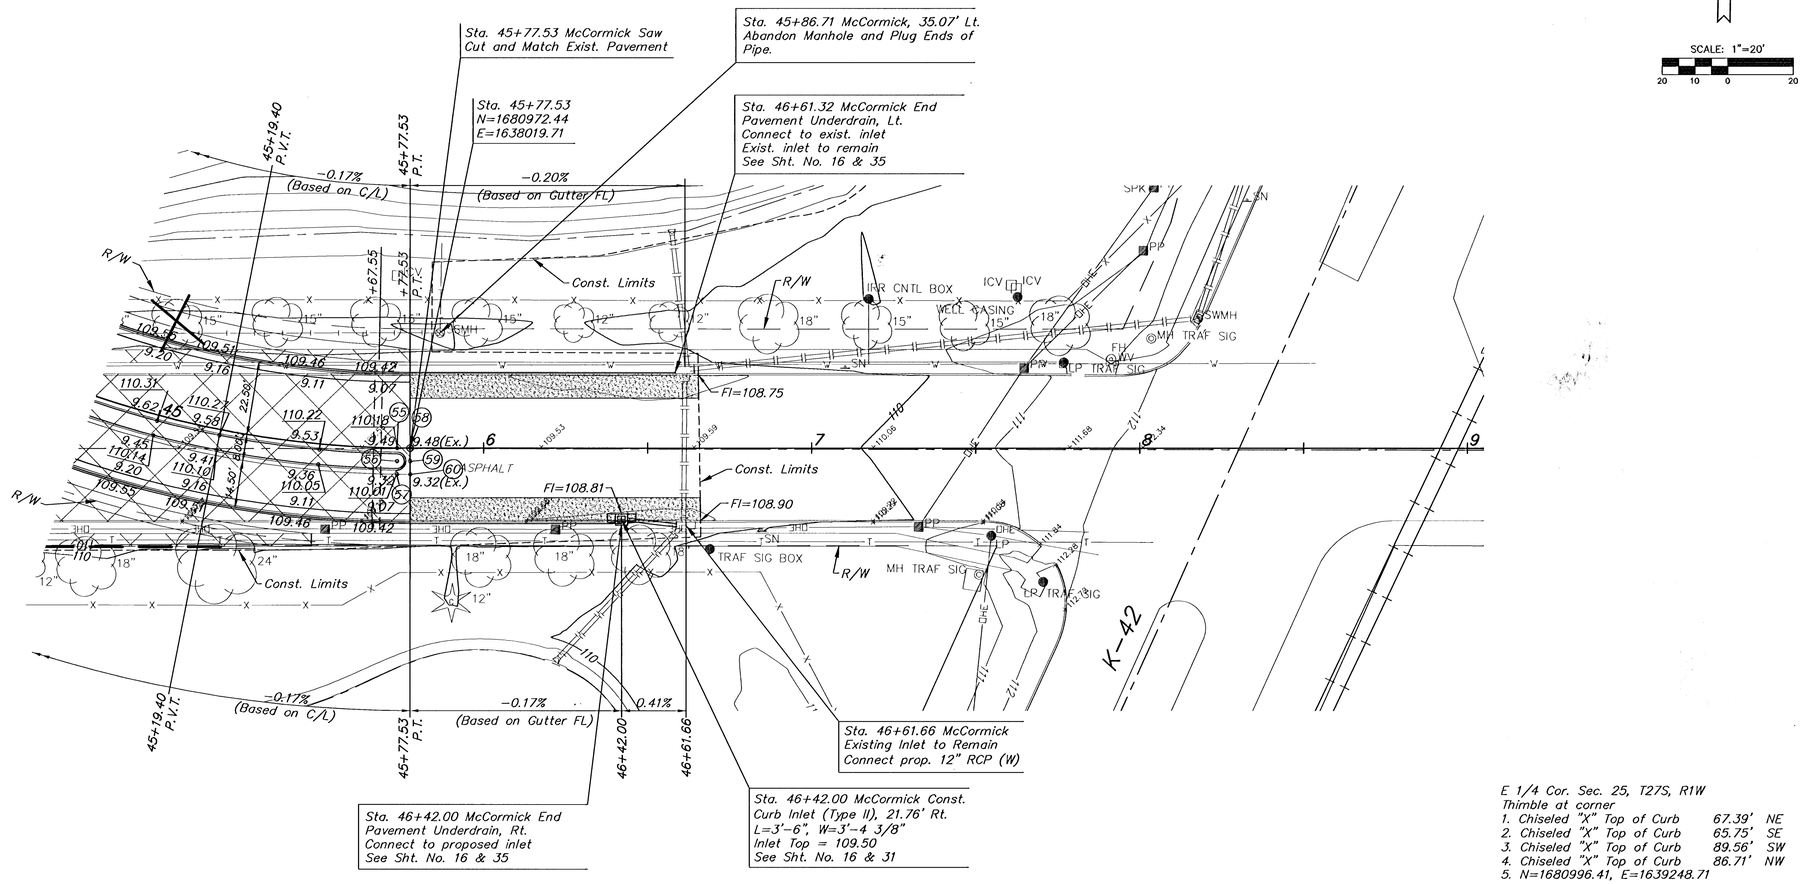

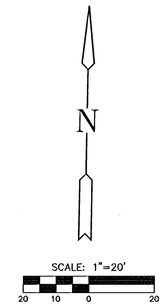

E 1/4 Cor. Sec. 25, T27S, R1W
Thimble at corner
1. Chiseled "X" Top of Curb 67.39' NE
2. Chiseled "X" Top of Curb 65.75' SE
3. Chiseled "X" Top of Curb 89.56' SW
4. Chiseled "X" Top of Curb 86.71' NW
5. N=1680996.41, E=1639248.71

UTILITIES

CATV – Cox Communications (Cable)	262–0661
E – Westar Energy (Electric)	261–6512
SWS – City of Wichita Stormwater Utility	268–4071
SS & W – City of Wichita Water Dept.	262–6000
T – SBC (Telephone)	800–870–8390

MEDIAN LOCATION				
Point No.	Station	Offset	Elevation	
			High Edge	Top Curb
55	45+73.59	0.00' Rt.	109.49	110.18
56	45+73.59	4.00' Rt.	Radius Point	
57	45+73.59	8.00' Rt.	109.32	110.01
58	45+77.53	0.00' Rt.	109.48(Ex.)	
59	45+77.53	4.00' Rt.	109.40(Ex.)	
60	45+77.53	8.00' Rt.	109.32(Ex.)	

LEGEND

Drive, Pavement and/or Sidewalk Removal

Panel Replacement, Partial Panel Replacement, & full-depth joint repair

Install 2–6" PVC (Sch. 40) Irrigation Sleeves, 2.5' apart extending 2' beyond Back of Curb

MKEC ENGINEERING CONSULTANTS
411 N. WEBB ROAD
WICHITA, KS. 67206
316 - 684 - 9600

McCORMICK AVENUE STREET IMPROVEMENTS
PROJECT NAME

McCORMICK - STA. 45+00 TO STA. 49+00
SHEET TITLE

JRA	WNJ	JRA
DESIGN BY:	DRAWN BY:	CHECKED BY:
AUGUST 2005	03245	8 / 111
DATE	JOB NO.	SHEET/OF

J:\Civil\03245\dwg\pave\03245e05.dwg 1/21/2005 1:19:36 PM CST