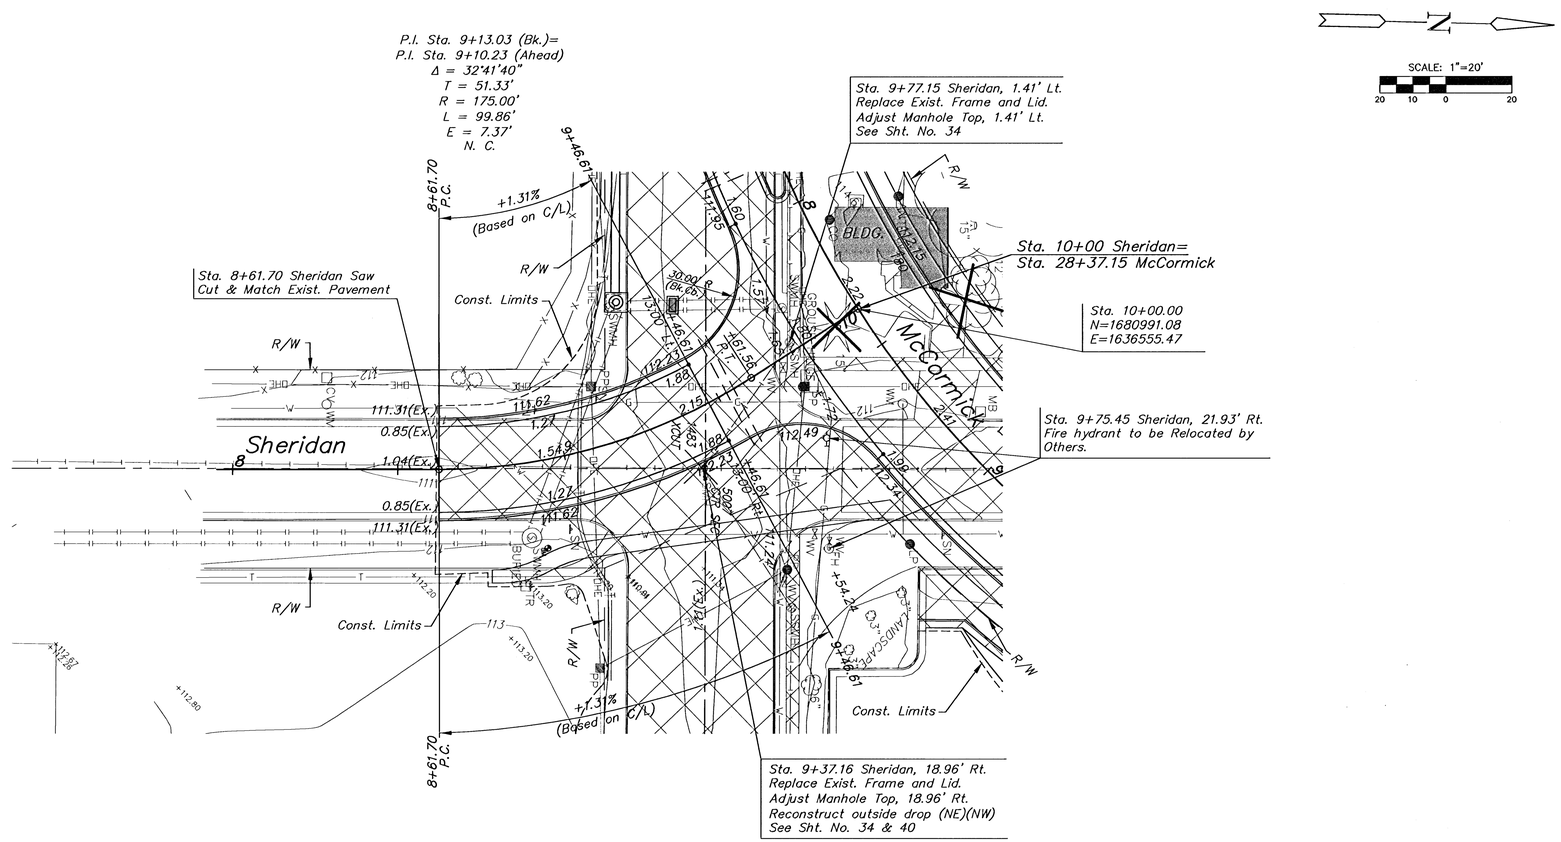

Ctr. Sec. 25, T27S, R1W
"X" Cut on Sanitary Sewer Manhole Lid

1. Nail and Cap in SW side Power Pole	39.50'	NW
2. Chiseled "x" Top of Curb	44.75'	NW
3. Ctr. Top of Fire Hydrant	44.87'	NE
4. Nail and Cap in NW side Power Pole	42.08'	SW

5. N=1680944.65, E=1636604.35

LEGEND

Drive, Pavement and/or Sidewalk Removal

Install 2-6" PVC (Sch. 40) Irrigation Sleeves, 2.5' apart extending 2' beyond Back of Curb

MKEC ENGINEERING CONSULTANTS
611 N. WEBB ROAD
WICHITA, KS. 67206
316 - 684 - 9600

McCORMICK AVENUE STREET IMPROVEMENTS
PROJECT NAME

SHERIDAN - STA. 7+00 TO STA. 10+00
SHEET TITLE

JRA	WNJ	JRA
DESIGN BY:	DRAWN BY:	CHECKED BY:
AUGUST 2005	03245	9 / 111
DATE	JOB NO.	SHEET/OF

J:\Civil\03245\dwg\pave\03245e06.dwg 1/21/2005 1:22:11 PM CST