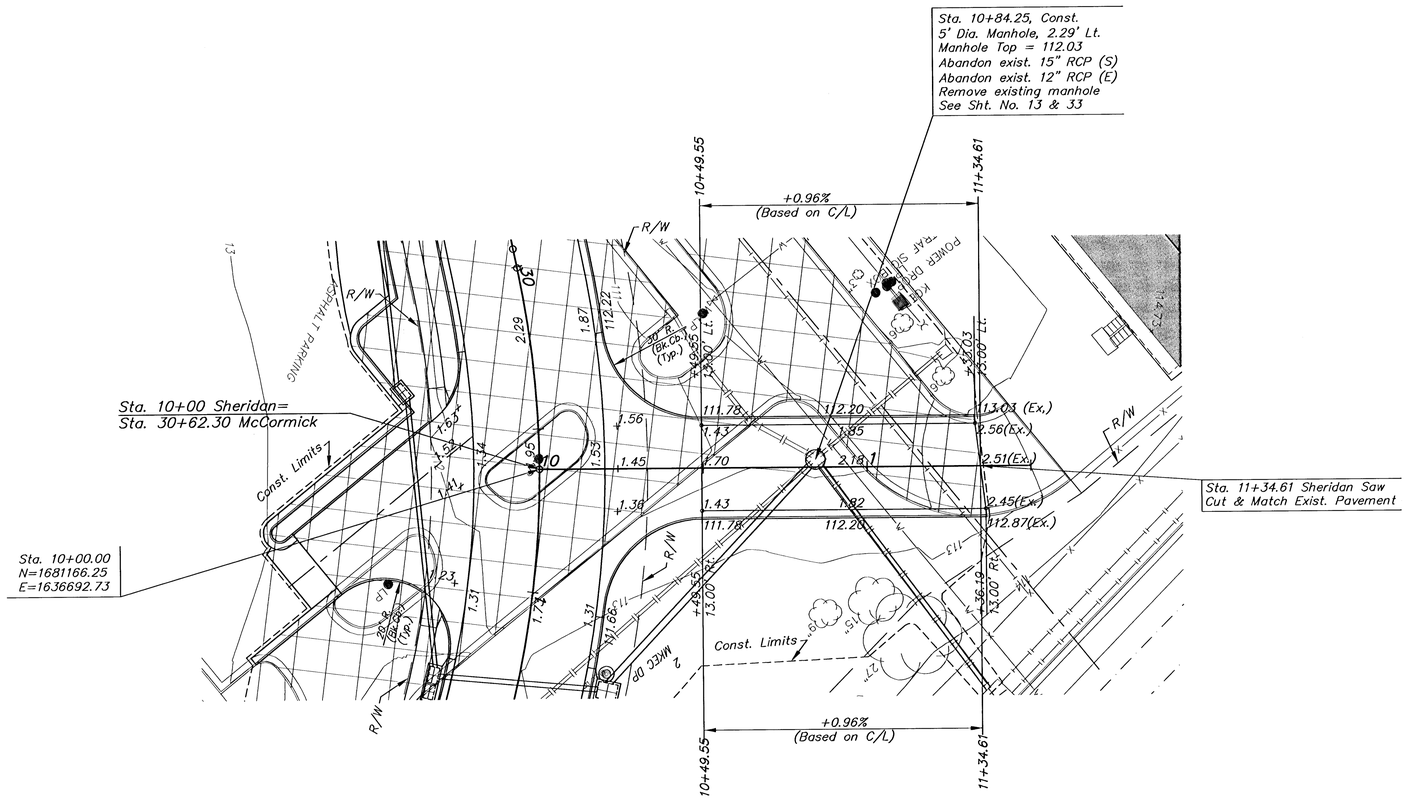


SCALE: 1"=20'

20 10 0 20

## LEGEND

Drive, Pavement and/or Sidewalk Removal

Install 2-6" PVC (Sch. 40) Irrigation Sleeves, 2.5' apart extending 2' beyond Back of Curb

MKEC ENGINEERING CONSULTANTS
411 N. WEBB ROAD
WICHITA, KS. 67206
316 - 684 - 9600

**McCORMICK AVENUE STREET IMPROVEMENTS**
PROJECT NAME

**SHERIDAN - STA. 10+00 TO STA. 11+34.61**
SHEET TITLE

| JRA | WNJ | JRA |
|---|---|---|
| DESIGN BY: | DRAWN BY: | CHECKED BY: |
| AUGUST 2005 | 03245 | 10 / 111 |
| DATE | JOB NO. | SHEET/OF |

J:\Civil\03245\dwg\pave\03245e07.dwg 1/21/2005 1:23:54 PM CST