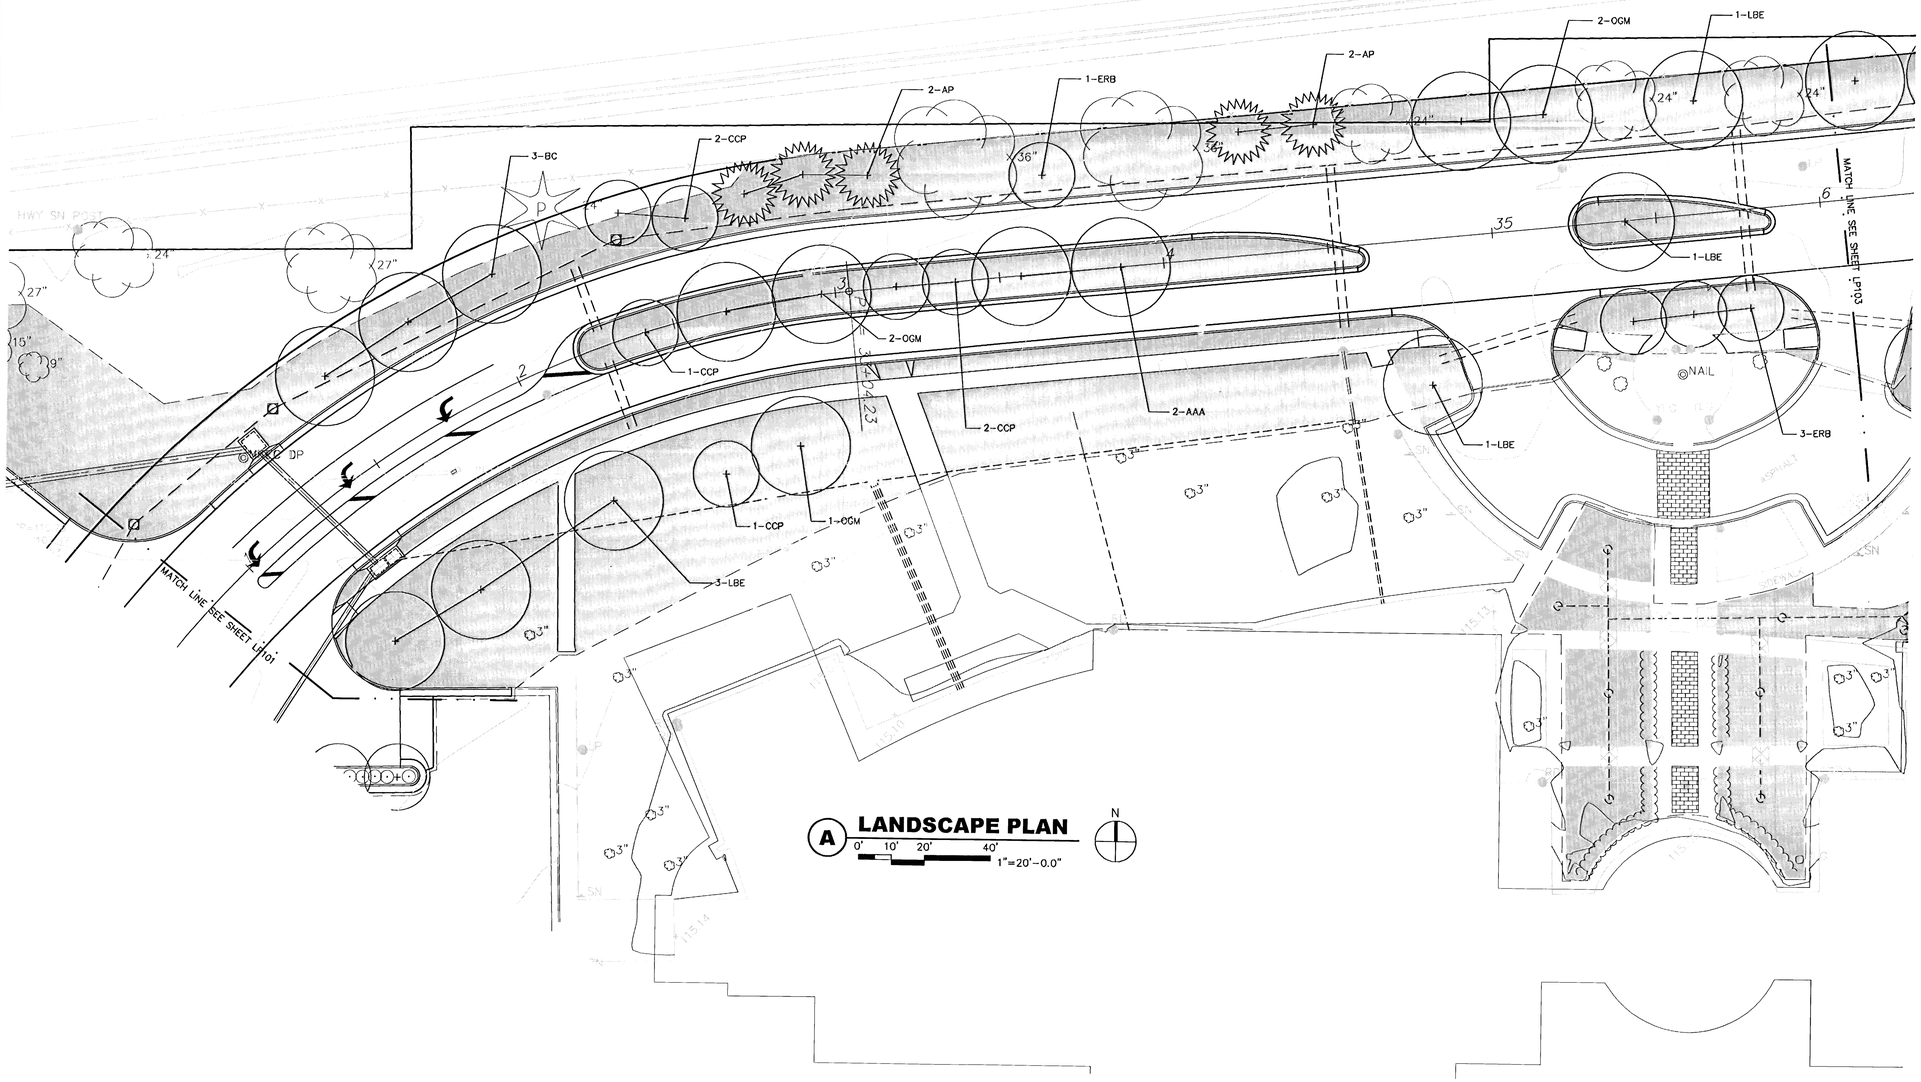


A LANDSCAPE PLAN
0' 10' 20' 40'
1"=20'-0.0"

N

GossenLivingston
Architecture
420 South Emporia
Wichita, KS 67202
Tel: (316) 265-9367
Fax: (316) 265-5646
Email: architects@glat.com

MKEC
ENGINEERING
CONSULTANTS
411 N. WEBB ROAD
WICHITA, KS. 67206
(316) 684-9600

McCORMICK AVENUE STREET IMPROVEMENTS
PROJECT NAME

LANDSCAPE PLAN – LP102
SHEET TITLE

DESIGN BY:	DRAWN BY:	CHECKED BY:
TDM	TDM,LEG	LEG

DATE	JOB NO.	SHEET/OF
AUGUST 2005	03245	46 OF 111