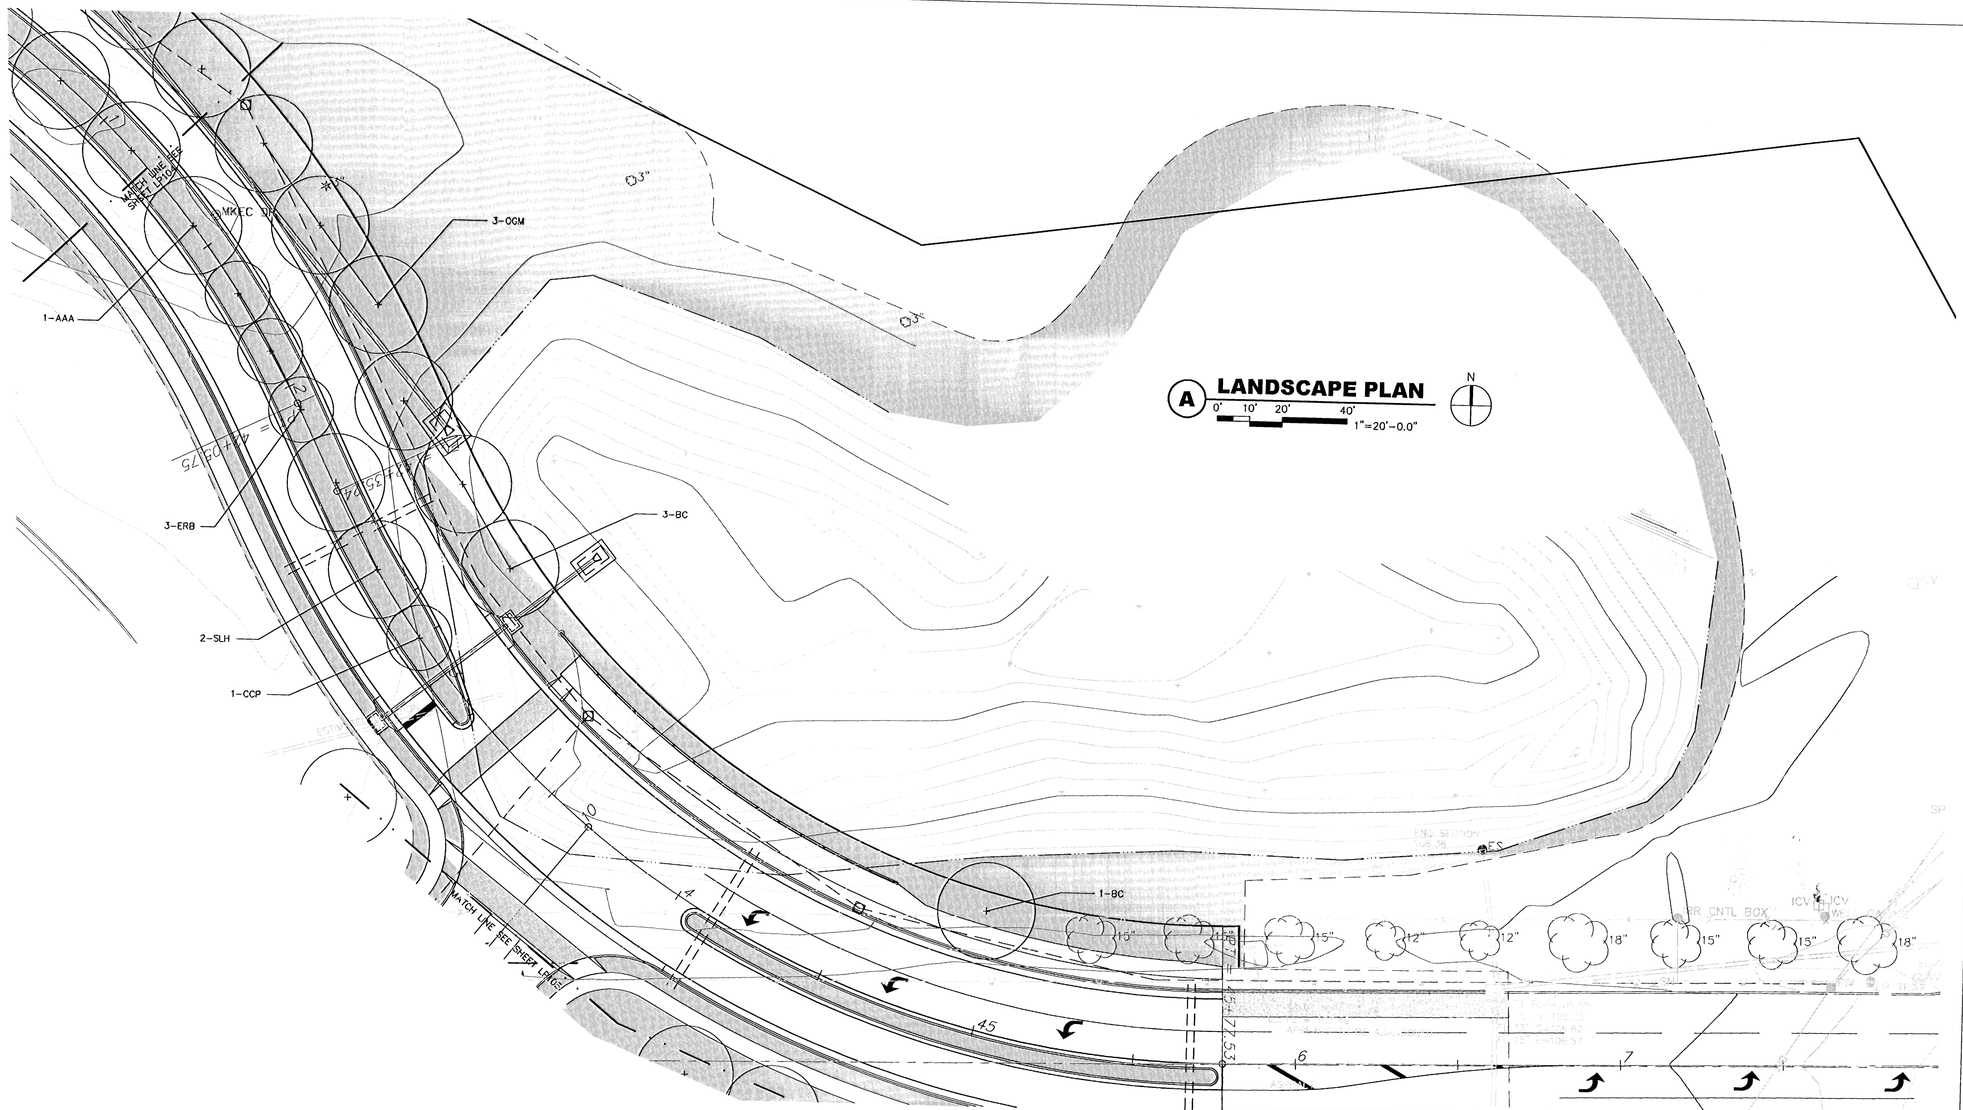


A **LANDSCAPE PLAN**

0' 10' 20' 40'

1"=20'-0.0"

N

GossenLivingston Architecture
420 South Emporia
Wichita, KS 67202
Tel: (316) 265-9367
Fax: (316) 265-5646
Email: architects@glal.com

MKEC ENGINEERING CONSULTANTS
411 N. WEBB ROAD
WICHITA, KS. 67206
(316) 684-9600

McCORMICK AVENUE STREET IMPROVEMENTS
PROJECT NAME

LANDSCAPE PLAN – LP104
SHEET TITLE

TDM	TDM,LEG	LEG
DESIGN BY:	DRAWN BY:	CHECKED BY:
AUGUST 2005	03245	48 OF 111
DATE	JOB NO.	SHEET/OF