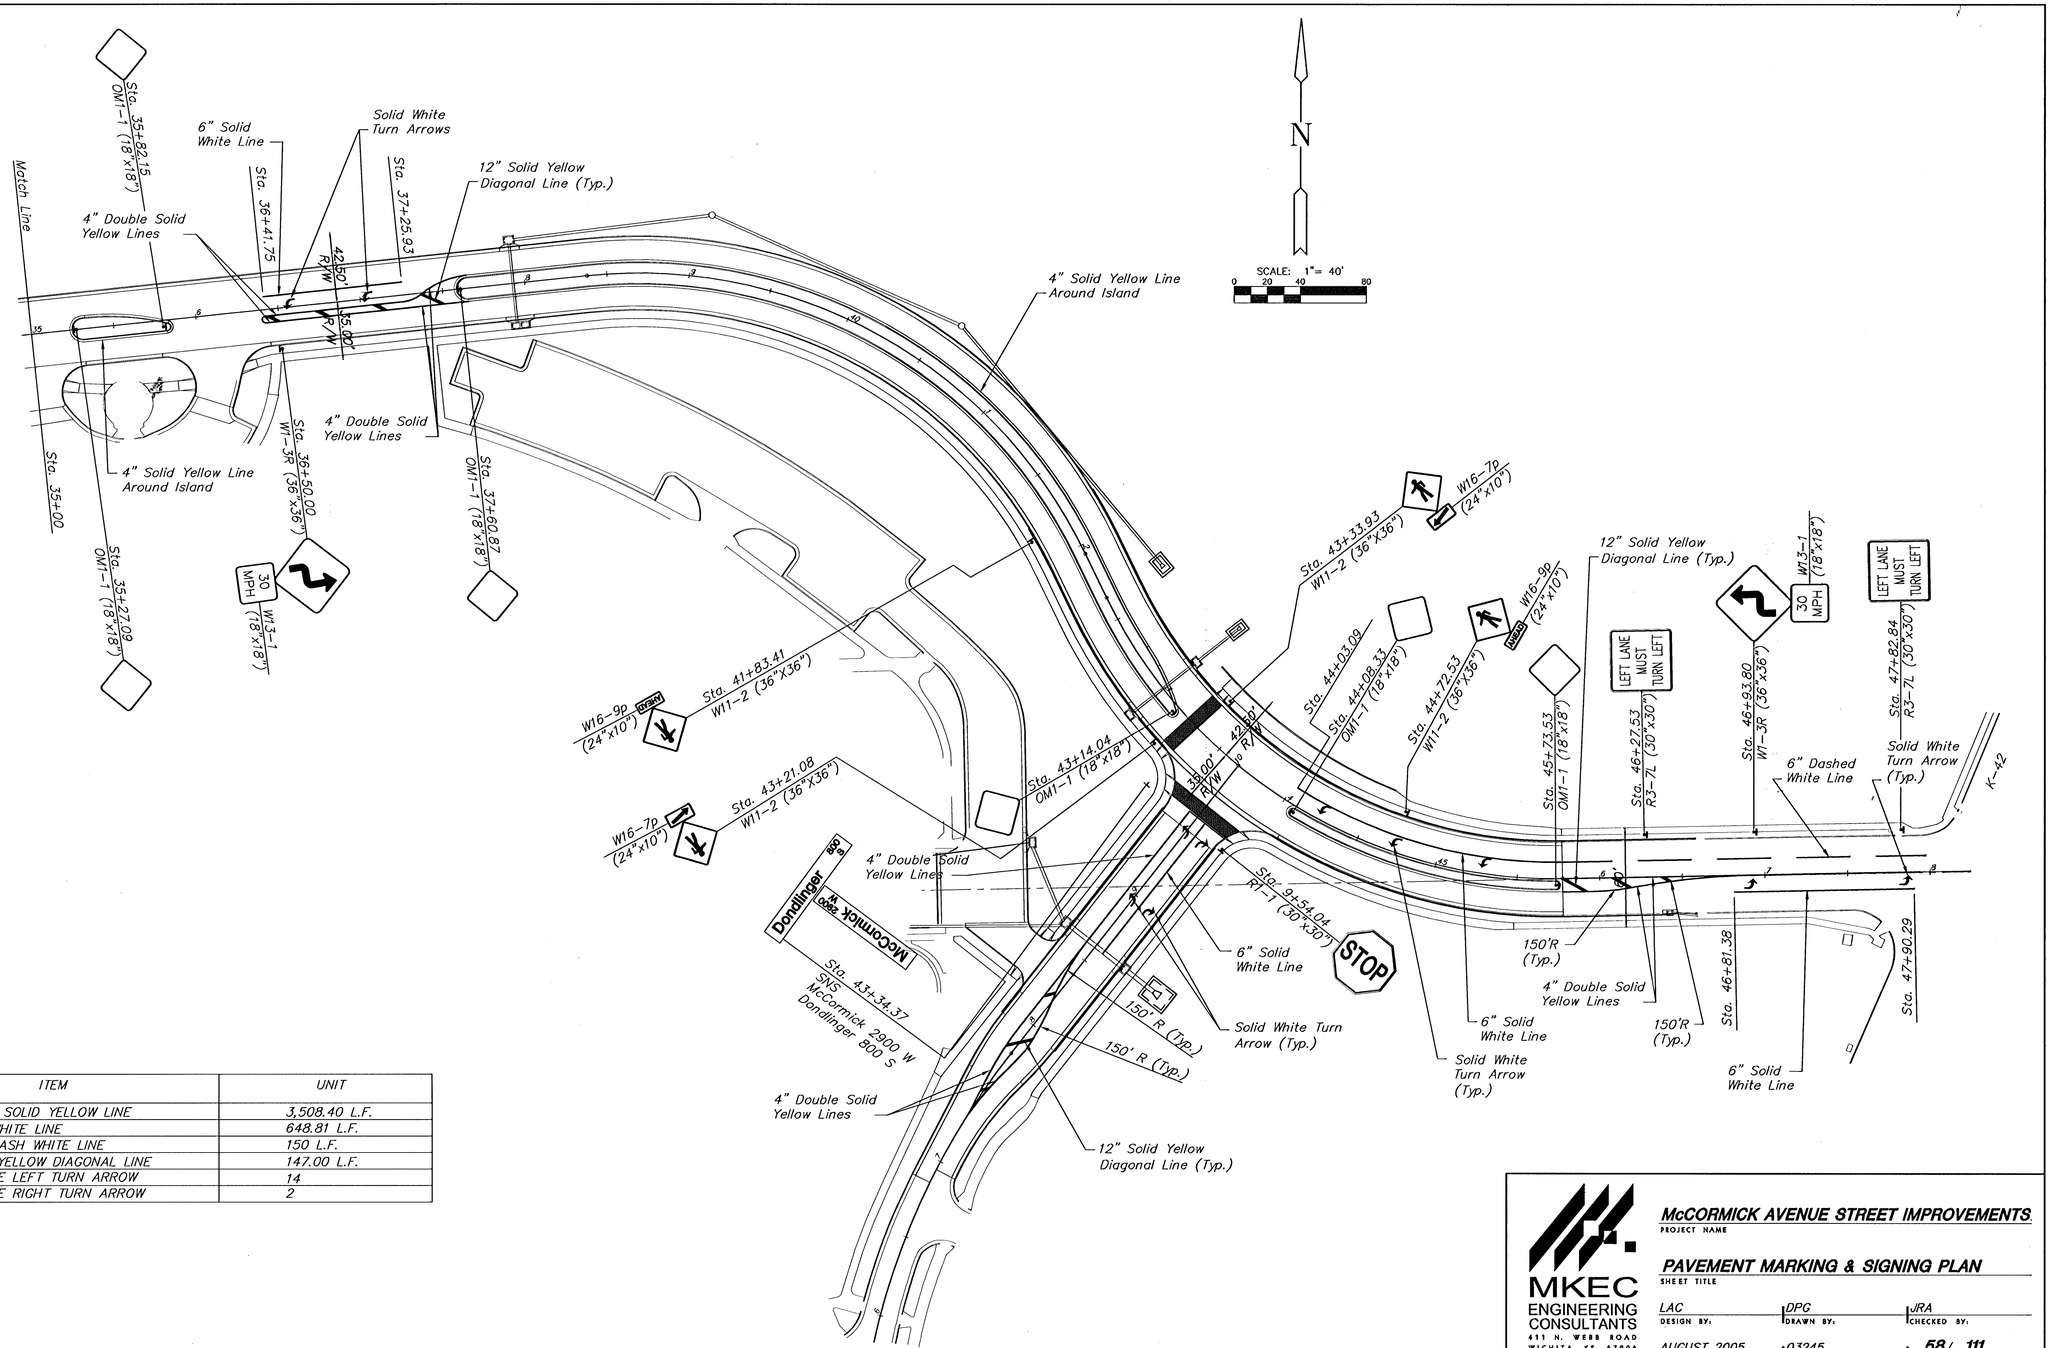


ITEM	UNIT
4" DOUBLE SOLID YELLOW LINE	3,508.40 L.F.
6" SOLID WHITE LINE	648.81 L.F.
6" SOLID DASH WHITE LINE	150 L.F.
12" SOLID YELLOW DIAGONAL LINE	147.00 L.F.
SOLID WHITE LEFT TURN ARROW	14
SOLID WHITE RIGHT TURN ARROW	2

MKEC ENGINEERING CONSULTANTS
411 N. WEBB ROAD
WICHITA, KS. 67206
316 - 684 - 9600

McCORMICK AVENUE STREET IMPROVEMENTS
PROJECT NAME

PAVEMENT MARKING & SIGNING PLAN
SHEET TITLE

LAC	DPG	JRA
DESIGN BY:	DRAWN BY:	CHECKED BY:
AUGUST 2005	03245	58 / 111
DATE	JOB NO.	SHEET/OF

J:\Civil\03245\DWG\pave\03245mark.dwg 11/29/2004 10:07:14 AM CST