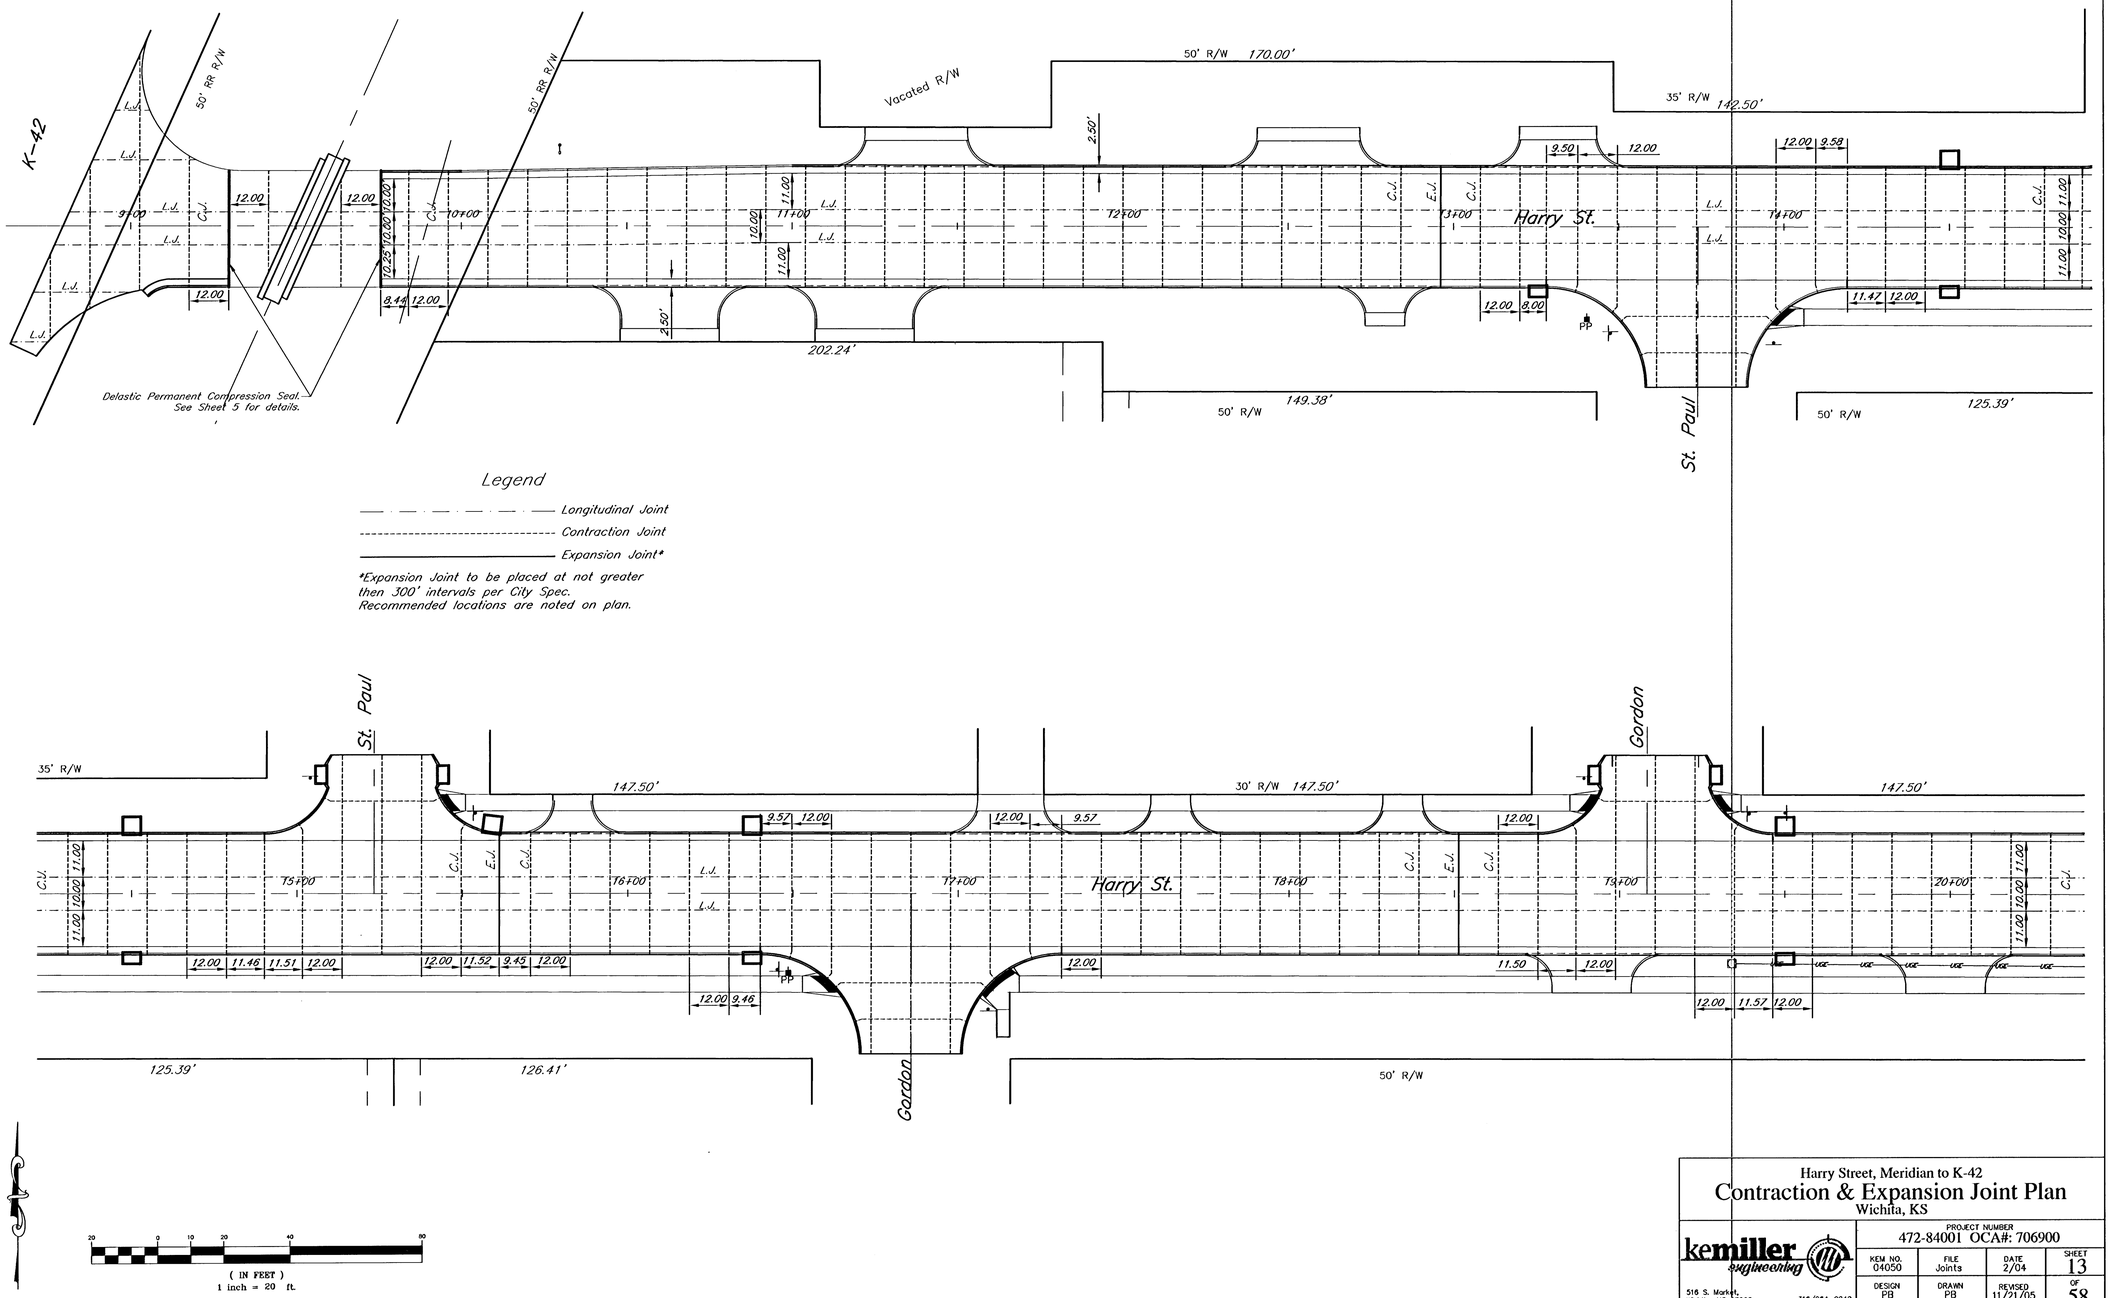

Harry Street, Meridian to K-42

Contraction & Expansion Joint Plan

Wichita, KS

kemiller engineering
516 S. Market, Wichita, KS 67202
316/264-0242

PROJECT NUMBER			
472-84001 OCA#: 706900			
KEM NO. 04050	FILE Joints	DATE 2/04	SHEET 13
DESIGN PB	DRAWN PB	REVISED 11/21/05	OF 58