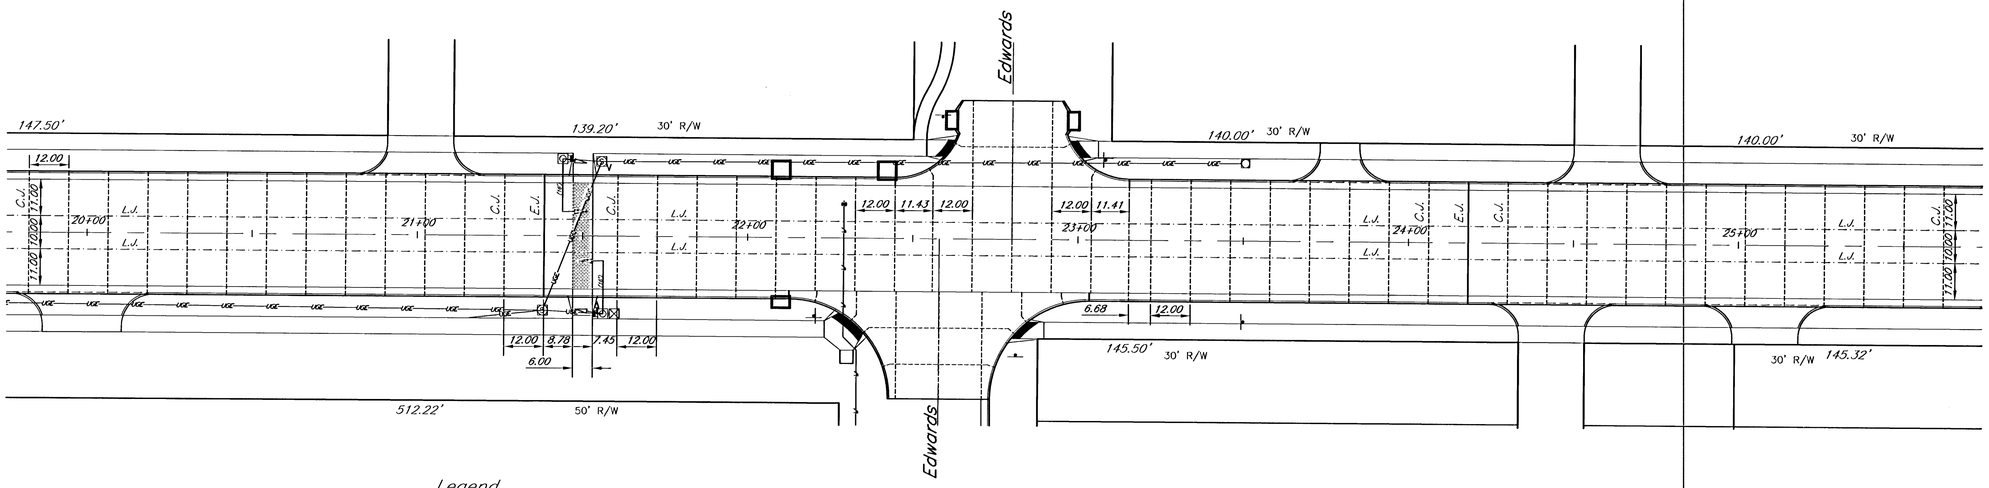

Legend

—— — —— — —— Longitudinal Joint

---------- Contraction Joint

———— Expansion Joint*

*Expansion Joint to be placed at not greater then 300' intervals per City Spec. Recommended locations are noted on plan.

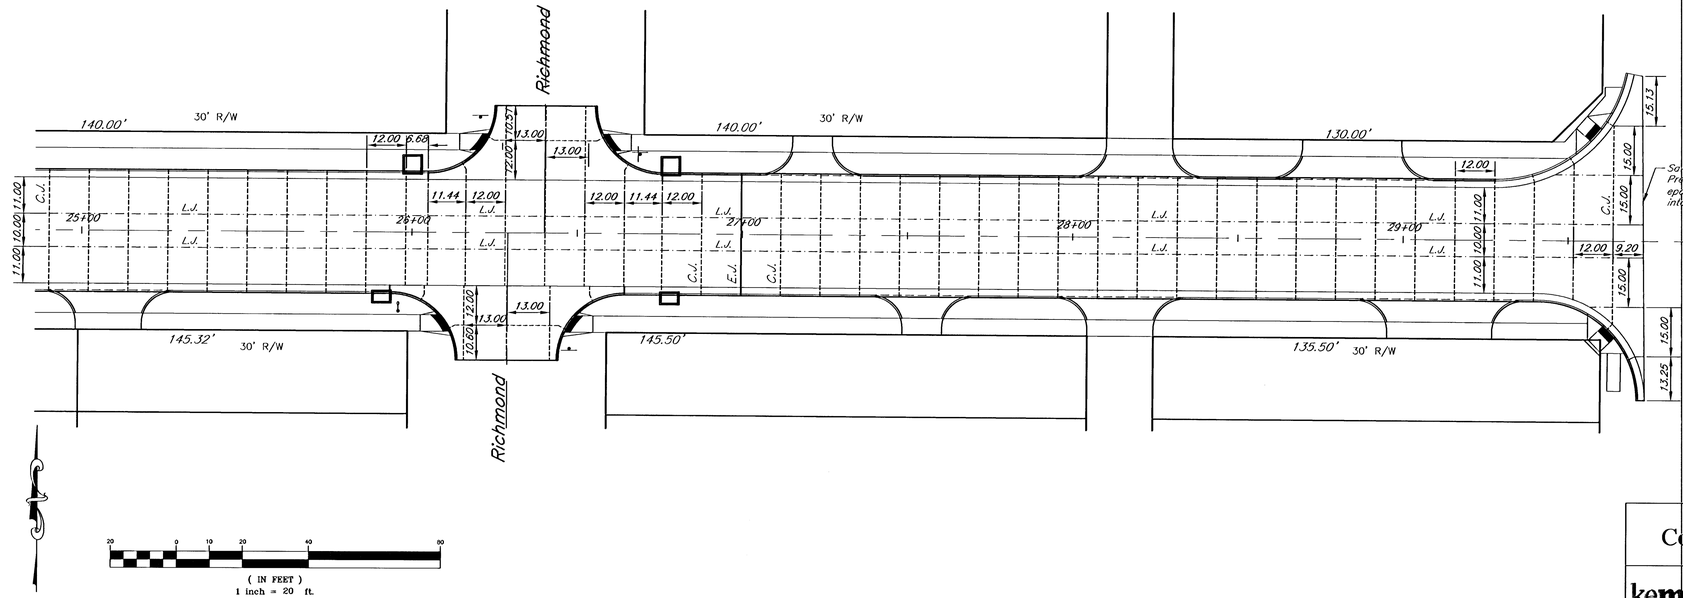

20 0 10 20 40 80

(IN FEET)
1 inch = 20 ft.

Harry Street, Meridian to K-42

Contraction & Expansion Joint Plan

Wichita, KS

kemiller engineering
516 S. Market
Wichita, KS 67202
316/264-0242

PROJECT NUMBER			
472-84001 OCA#: 706900			
KEM NO. 04050	FILE Joints	DATE 2/04	SHEET 14
DESIGN PB	DRAWN PB	REVISED 11/21/05	OF 58