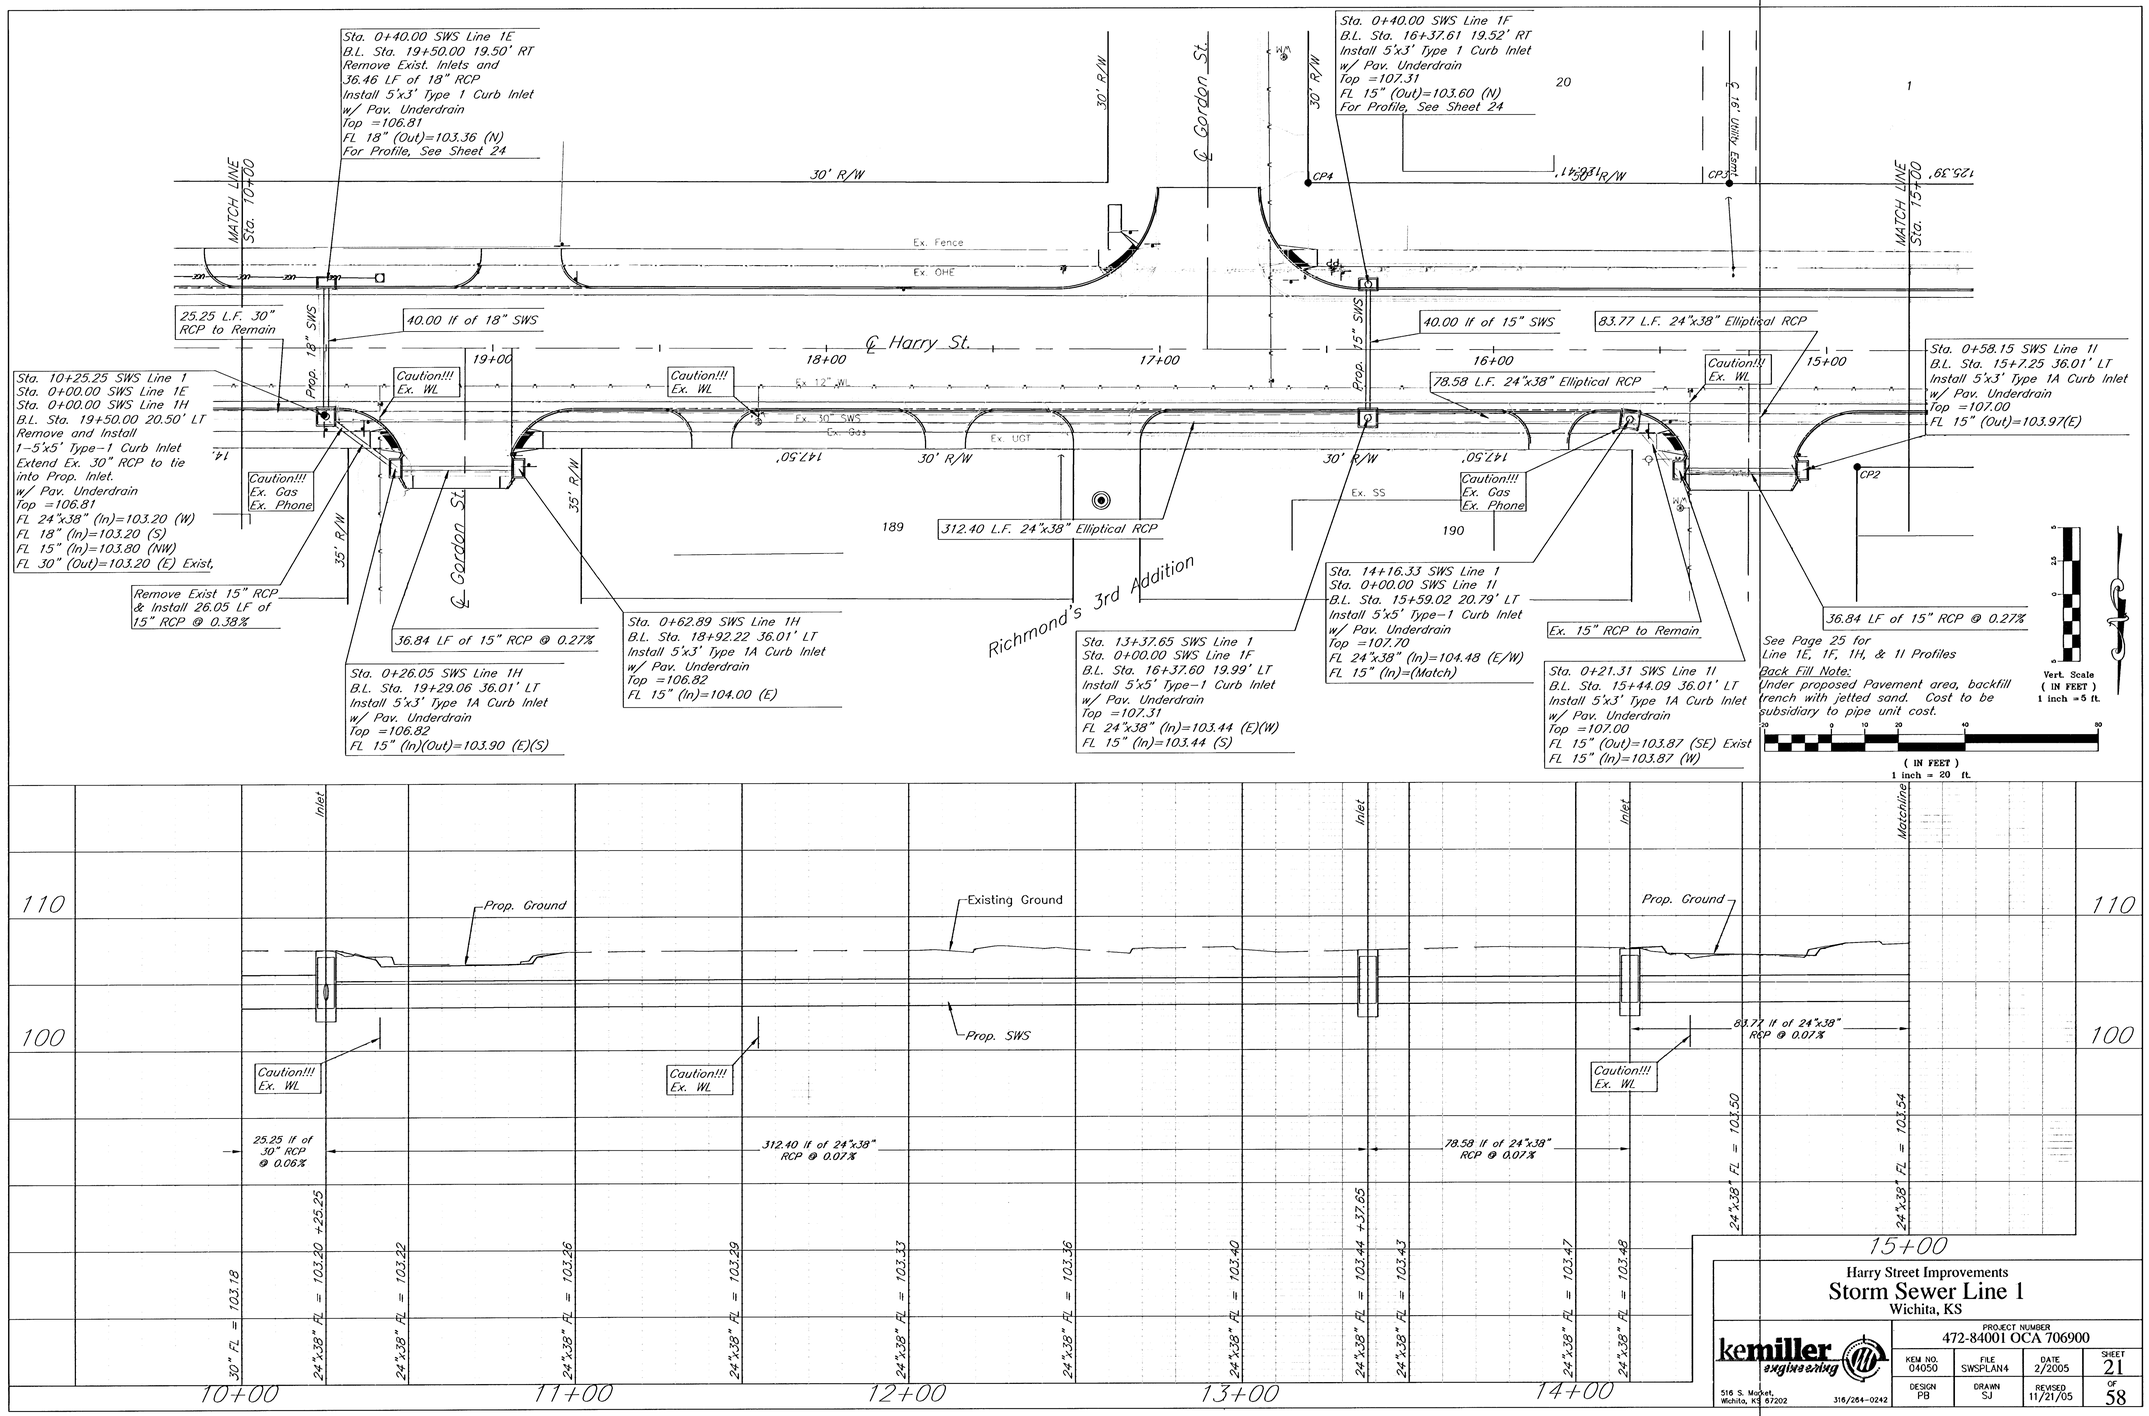


Harry Street Improvements

Storm Sewer Line 1

Wichita, KS

kemiller engineering

516 S. Market, Wichita, KS 67202 316/264-0242

PROJECT NUMBER 472-84001 OCA 706900

KEM. NO.	FILE	DATE	SHEET
04050	SWSPLAN4	2/2005	21
DESIGN PB	DRAWN SJ	REVISED 11/21/05	OF 58