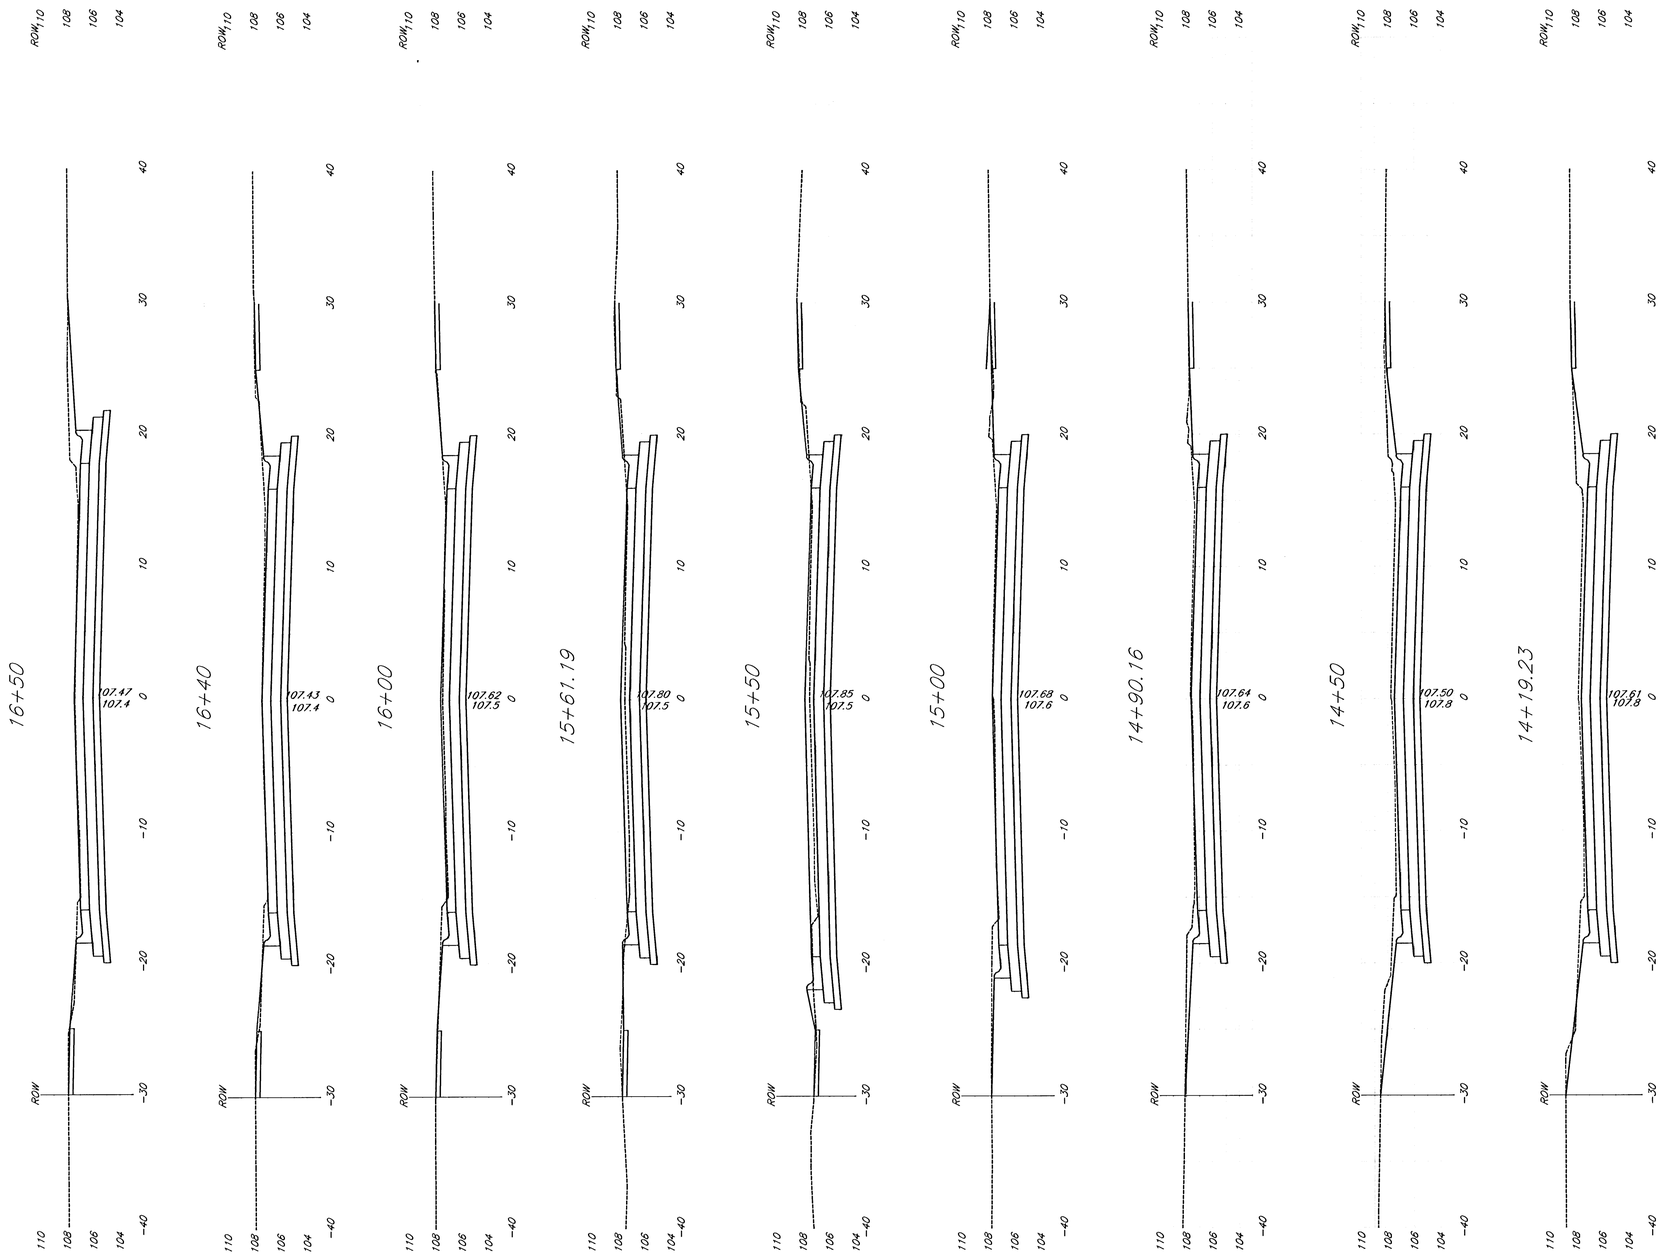

Harry Street, Meridian to K-42

Cross Sections

Wichita, KS

kemiller engineering

516 S. Market,
Wichita, KS 67202
316/264-0242

PROJECT NUMBER			
472-84001 OCA#:706900			
KEM NO. 04050	FILE SH47 XSECTS	DATE 6/05	SHEET 47
DESIGN PB	DRAWN SJ	REVISED 11/21/05	OF 58