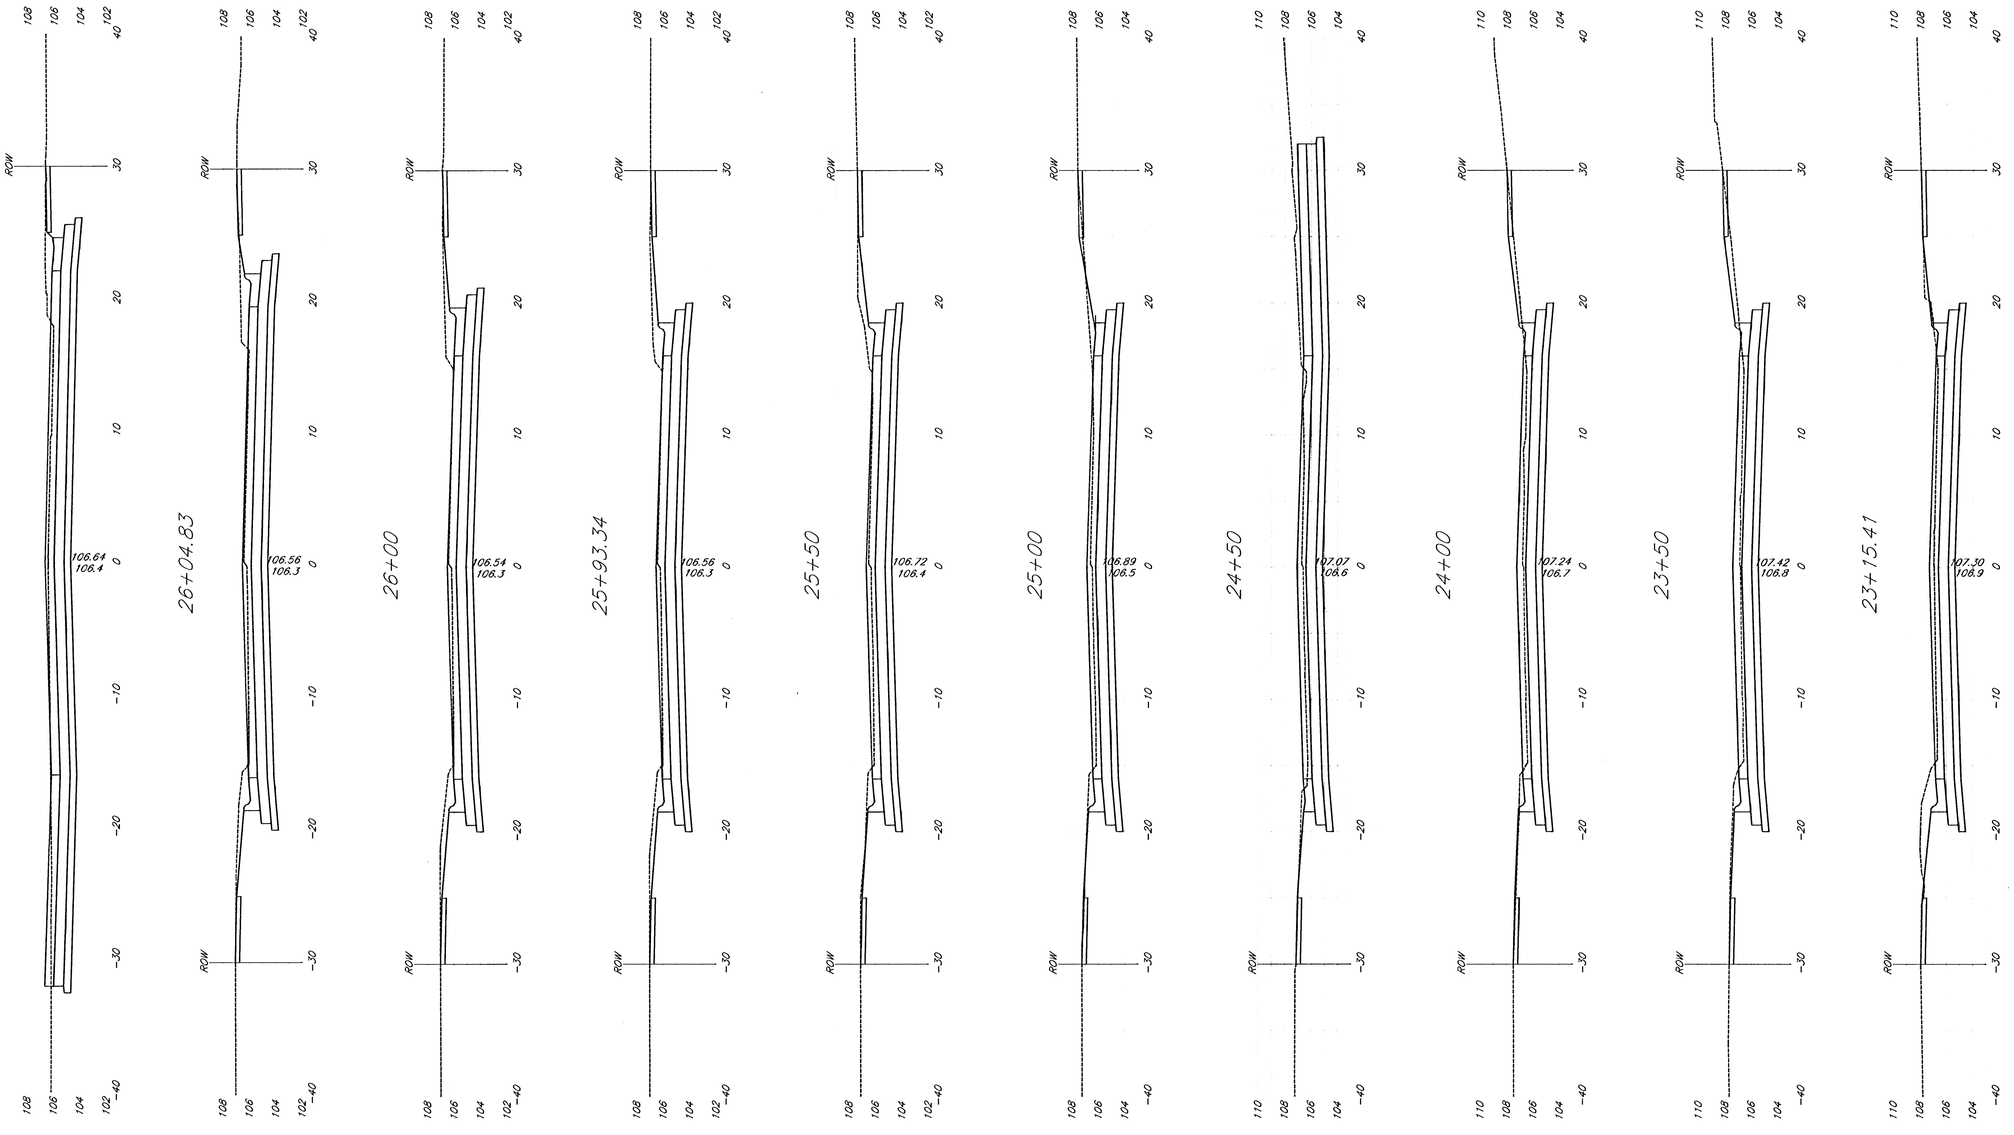


Harry Street, Meridian to K-42

Cross Sections

Wichita, KS

kemiller engineering

516 S. Market, Wichita, KS 67202 316/264-0242

PROJECT NUMBER 472-84001 OCA#:706900

KEM NO.	FILE	DATE	SHEET
04050	SH50 XSECTS	6/05	50
DESIGN	DRAWN	REVISED	OF
PB	SJ	11/21/05	58