
Subdivision Bench Marks

No.	Street and Station	From CL	Description	Elevation
7	Cherry Creek, Sta 4+72	17' Rt	Top of E curb of Cherry Creek at W end of N return Triple Crown	
8	Sierra Hills, Sta 8+97	17' Lt	Top of E curb of Sierra Hills at E end of N return Triple Crown Ct	

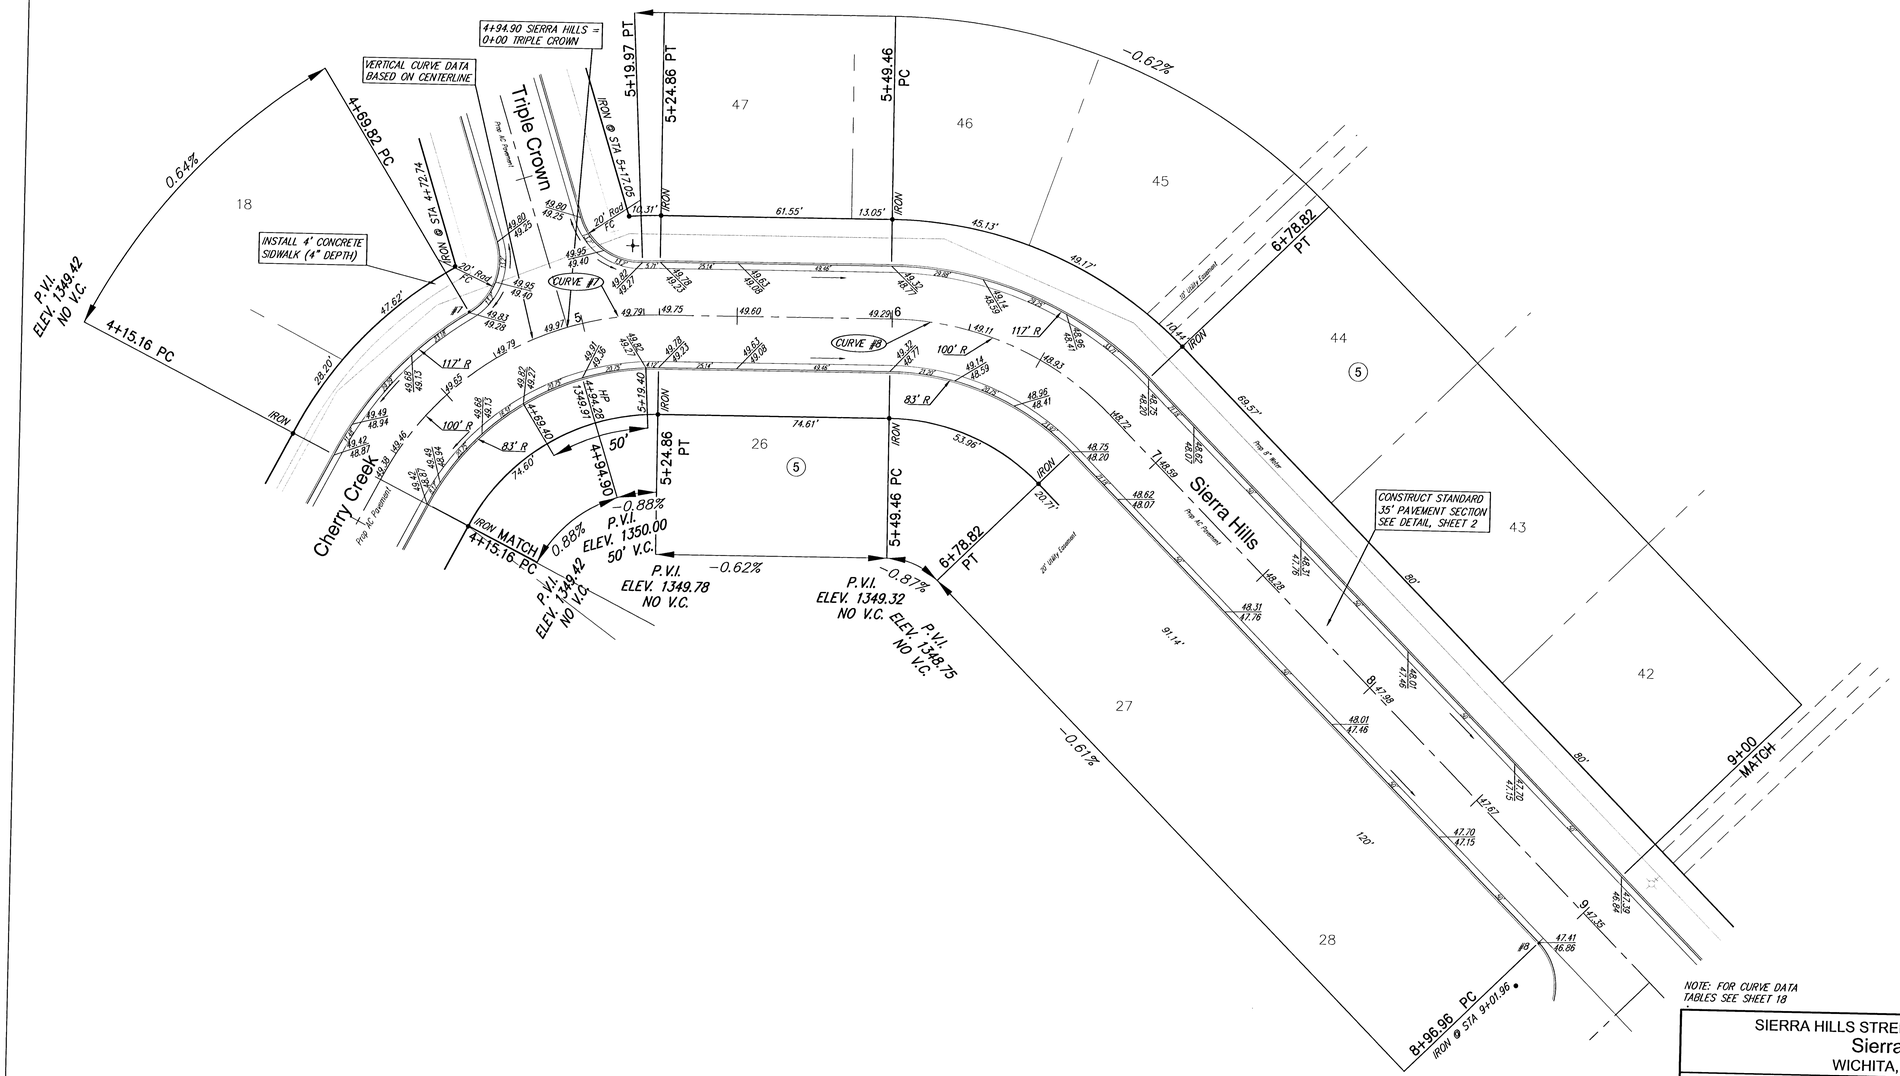

SIERRA HILLS STREET IMPROVEMENTS
Sierra Hills
WICHITA, KANSAS

Ruggles & Bohm, P.A.
Engineering, Surveying, Land Planning
924 North Main
Wichita, Kansas 67203
www.rbkansas.com
(316) 264-8008
(316) 264-4621 fax
E-mail: info@rbkansas.com

DESIGN	CMB
DRAWN	EJG
REVIEW	
UTILITY	
DRAWING FILE	Paving (Sierra Hills 3)
PROJECT NUMBER	472-83703
DATE	Apr. 22, 2003
REL JOB	2207
SHEET	11
OF	69