Subdivision Bench Marks

No.	Street and Station	From CL	Description	Elevation
8	Sierra Hills, Sta 8+97	17' Lt	Top of E curb of Sierra Hills at E end of N return Triple Crown Ct	

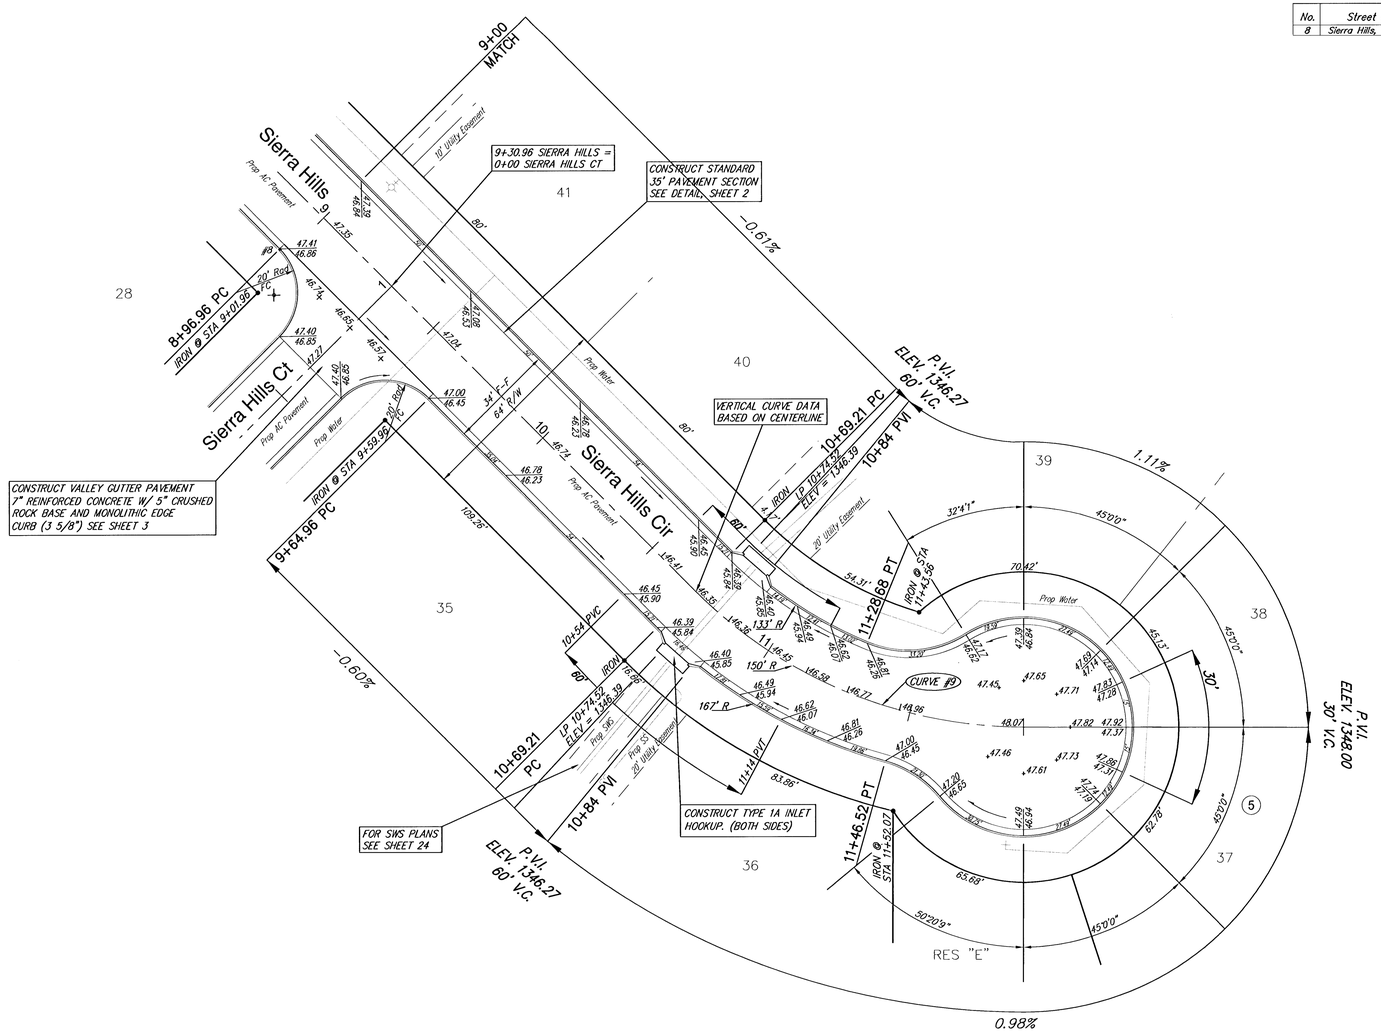

SCALE 1" = 20'
IRON = ●

NOTE: FOR CURVE DATA TABLES SEE SHEET 18

SIERRA HILLS STREET IMPROVEMENTS
Sierra Hills Cir
WICHITA, KANSAS

Ruggles & Bohm, P.A.
Engineering, Surveying, Land Planning
924 North Main
Wichita, Kansas 67203
www.rbkansas.com
(316) 264-8008
(316) 264-4621 fax
E-mail: info@rbkansas.com

DRAWING FILE: Paving {Sierra Hills 4}
PROJECT NUMBER: 472-83703
DESIGN: CMB
DRAWN: EJG
REVIEW:
UTILITY:
DATE: Apr. 22, 2003
RB JOB: 2270T
SHEET 12 OF 69