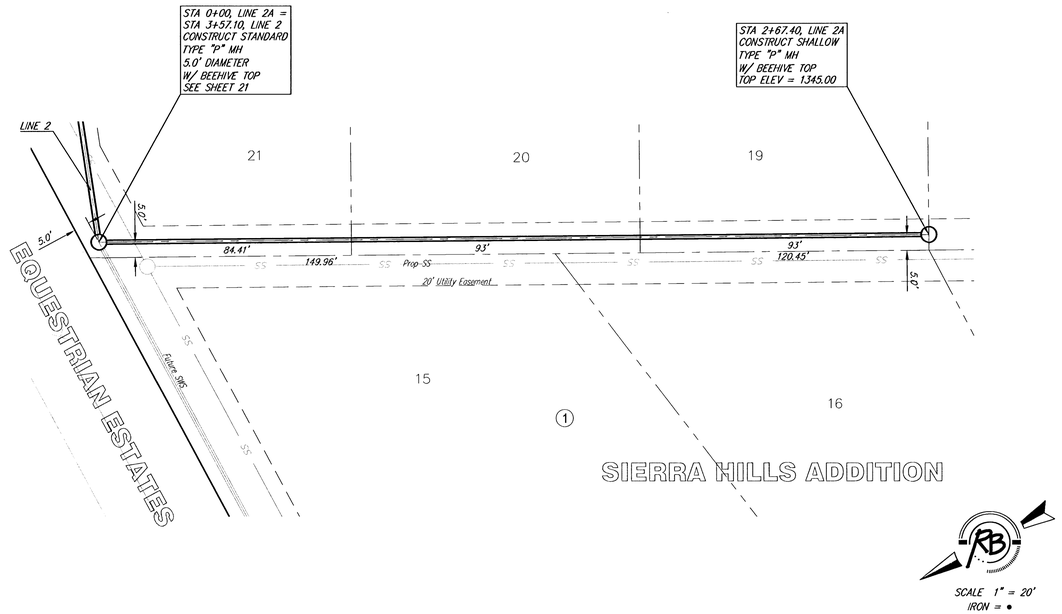

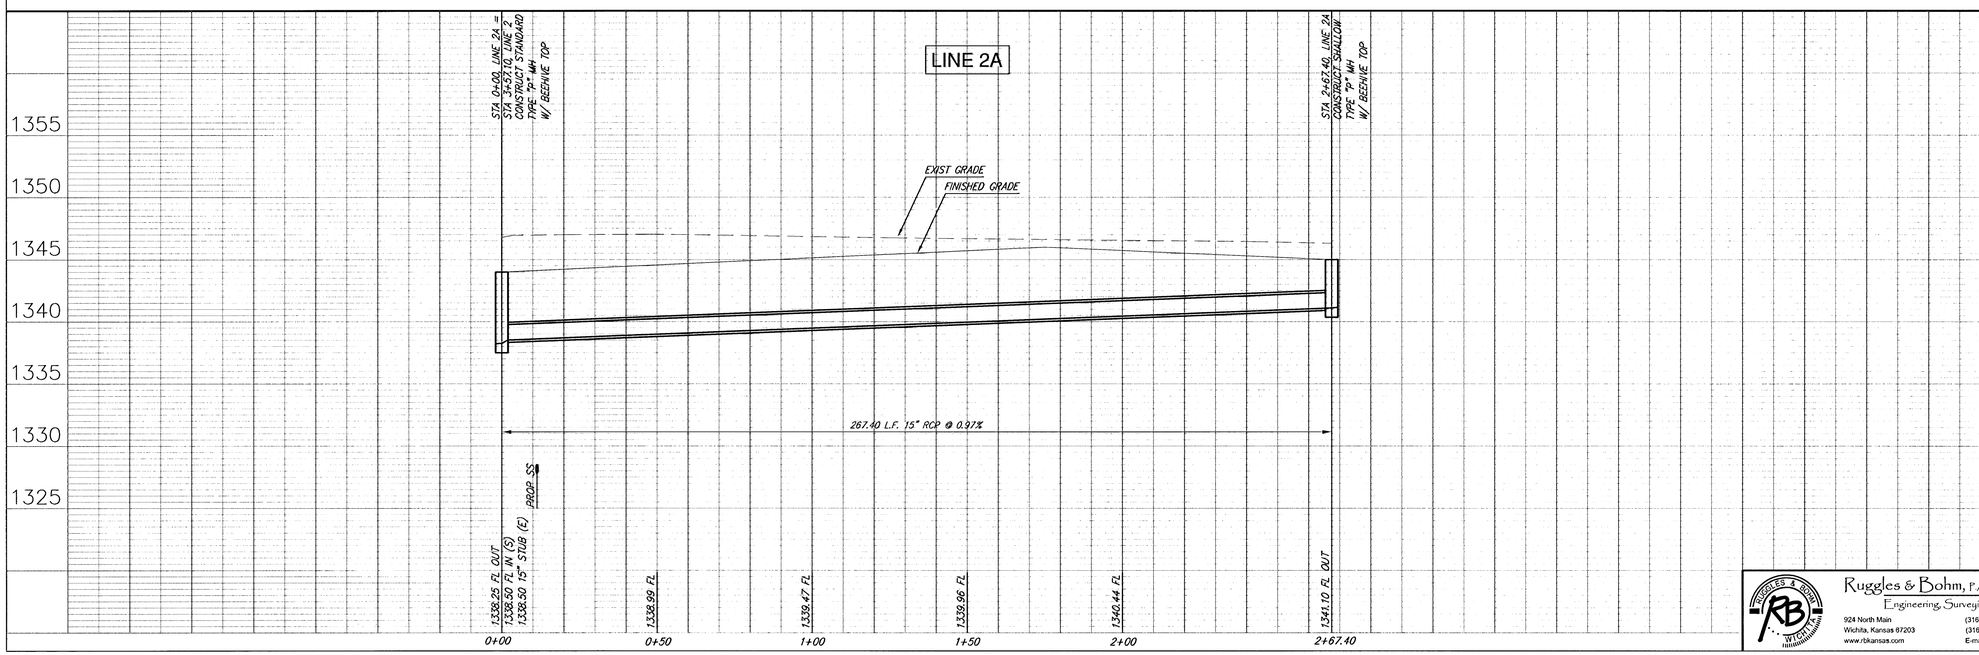

REVISED
DRAWN E. Glover
DATE Apr. 23, 2003
REVIEW
DESIGN C. Bohm
UTILITY
PROJECT NUMBER 472-83703
DRAWING FILE SWS [LINE 2 & 2A]

Whispering Lakes Estates
Incidental Drainage
WICHITA, KANSAS

Ruggles & Bohm, P.A.
Engineering, Surveying, Land Planning
924 North Main
Wichita, Kansas 67203
www.rbkansas.com
(316) 264-8008
(316) 264-4621 fax
E-mail: info@rbkansas.com

RB JOB 2211E
SHEET 22 OF 69