WATER VALVE BOX ELEVATIONS			
STREET	STATION	OFFSET	PROPOSED ELEVATION
OAK CREEK PARKWAY	@ S. Bd. 19+06.37	8.0' Lt.	1380.3

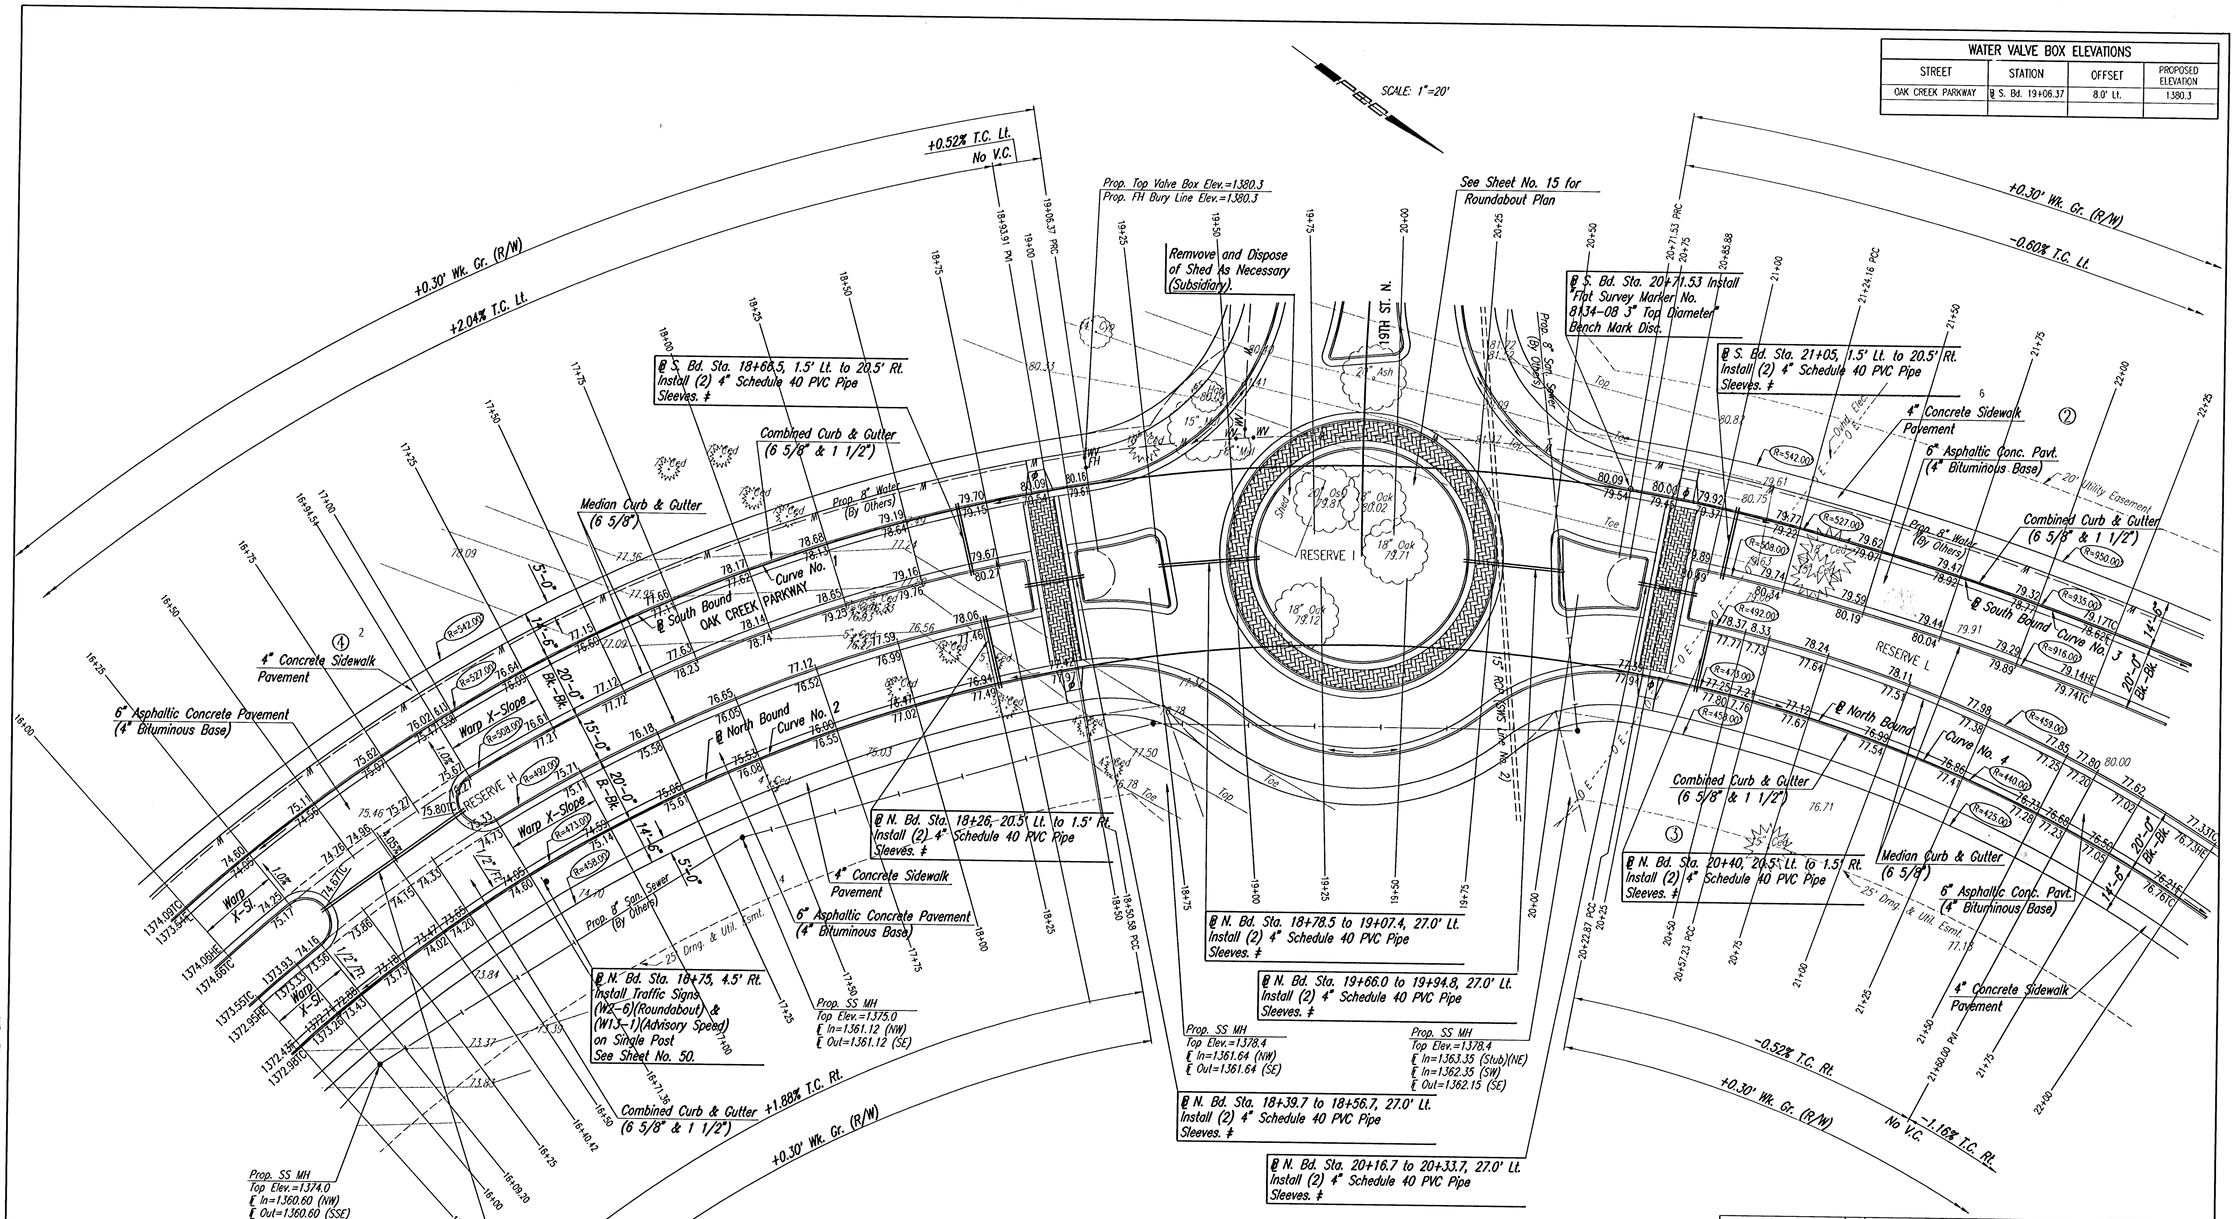

ϕ Construct Std. Wheelchair Ramp

‡ Sleeves to be 42" below top of curb. Each end of 4" PVC pipe sleeves shall be capped and marked with steel "T" posts or 2" dia. steel pipe a maximum of 12" above finished grade. Pipe, caps, markers, and installation thereof shall be Subsidiary to Median Comb. Curb & Gutter (6 5/8").

No.	Revision	By	Date

OAK CREEK – PHASE 1

OAK CREEK PARKWAY

@ N. Bd. STA. 16+25 TO STA. 22+00/@ S. Bd. STA. 16+25 TO STA. 22+25

JAMES L. ARMOUR, P.E.– CITY ENGINEER

CITY OF WICHITA PROJECT NO. 472-84209

BRIAN D. BOUTWELL LICENSED 10889 PROFESSIONAL ENGINEER KANSAS

Brian D. Boutwell 6/23/05

Professional Engineering Consultants, P.A.

303 S. TOPEKA • WICHITA, KANSAS 67202

316-262-2691 • FAX 316-262-3003

Designed by	BDB, BLB	Job No.	35-04688-000	Sheet 7 of 86
Drawn by	BJS	Date	October 2004	

DSNR: BLB OPER: BJS SCALE: 1=20.00
Q:\2004\04688\000\04688-000-C-STR16-22 08-24-2005 12:24:27 am