
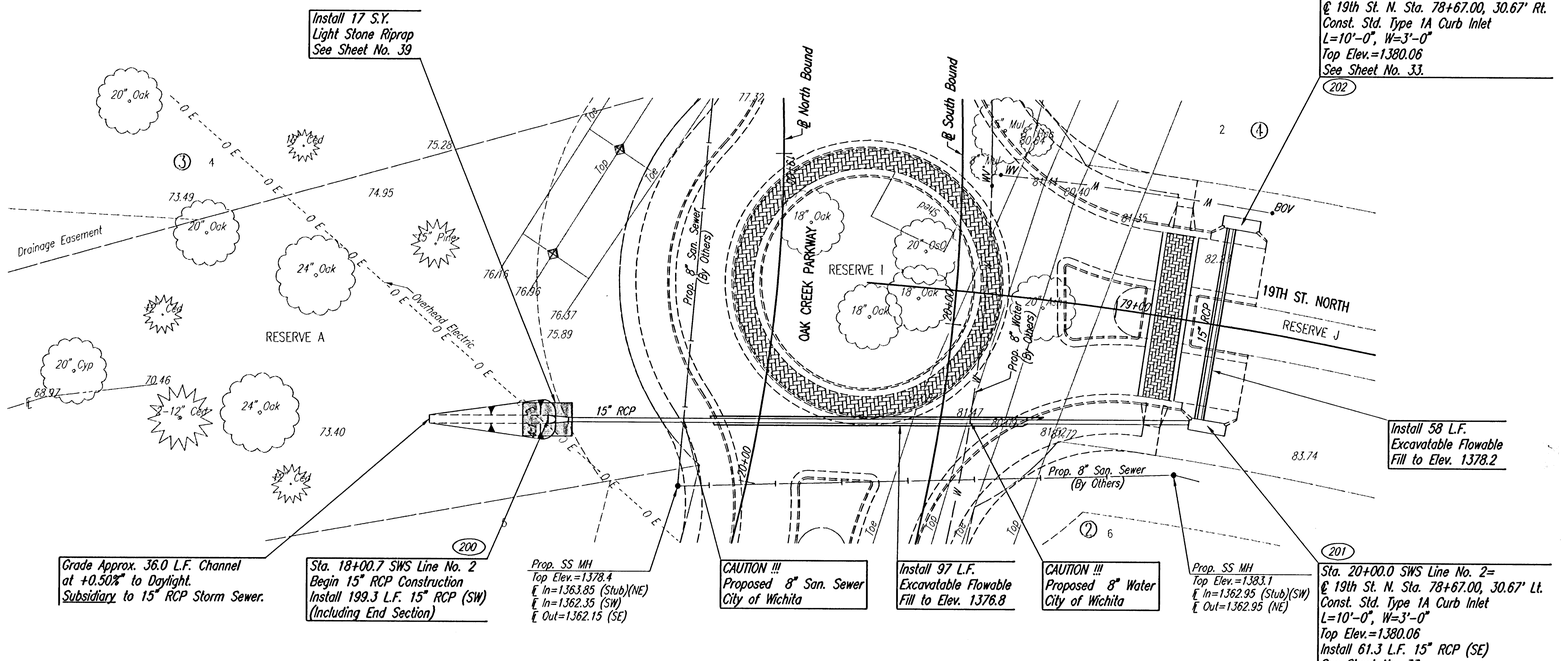


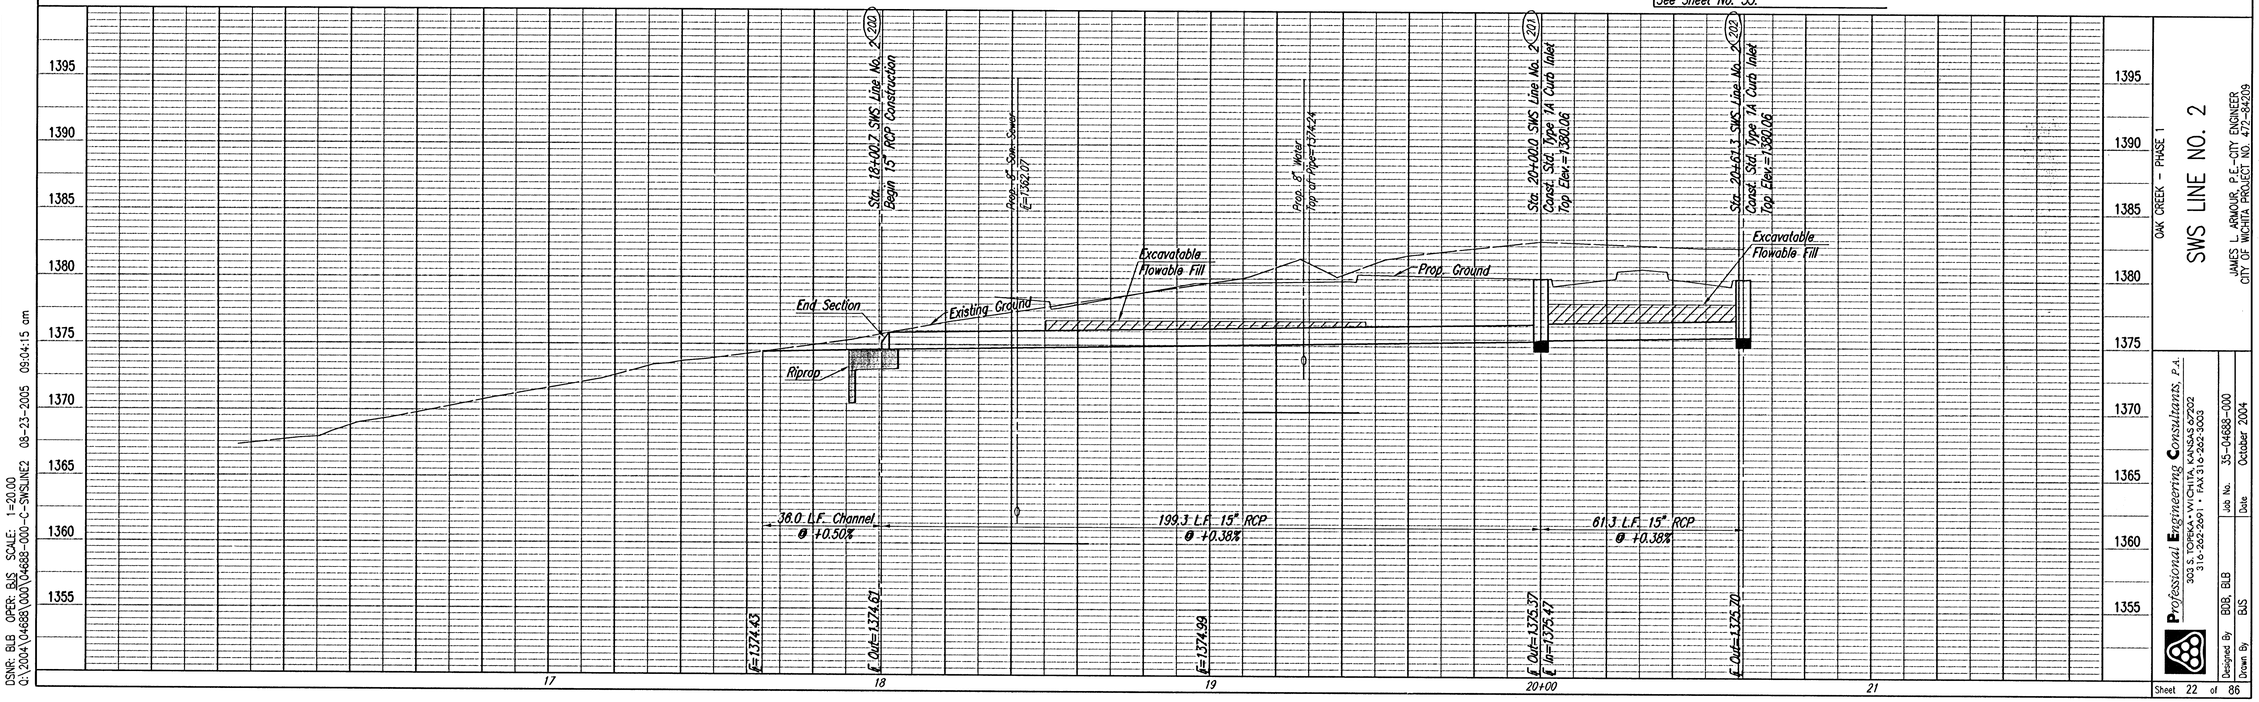

BRIAND L. BOUTWELL
LICENSED
10889
PROFESSIONAL ENGINEER
8/23/05

PLAN — CHECKED — CHECKED — BY — DATE

PROFILE — CHECKED — CHECKED

DSNR: BLB OPER: BJS SCALE: 1=20.00
Q:\2004\04688\000\04688-000-C-SWSLINE2 08-23-2005 09:04:15 am

OAK CREEK - PHASE 1

SWS LINE NO. 2

JAMES L. ARMOUR, P.E.-CITY ENGINEER
CITY OF WICHITA PROJECT NO. 472-84209

Professional Engineering Consultants, P.A.
303 S. TOPEKA • WICHITA, KANSAS 67202
316-262-2691 • FAX 316-262-3003

Designed By BDB, BLB | Job No. 35-04688-000
Drawn By BJS | Date October 2004