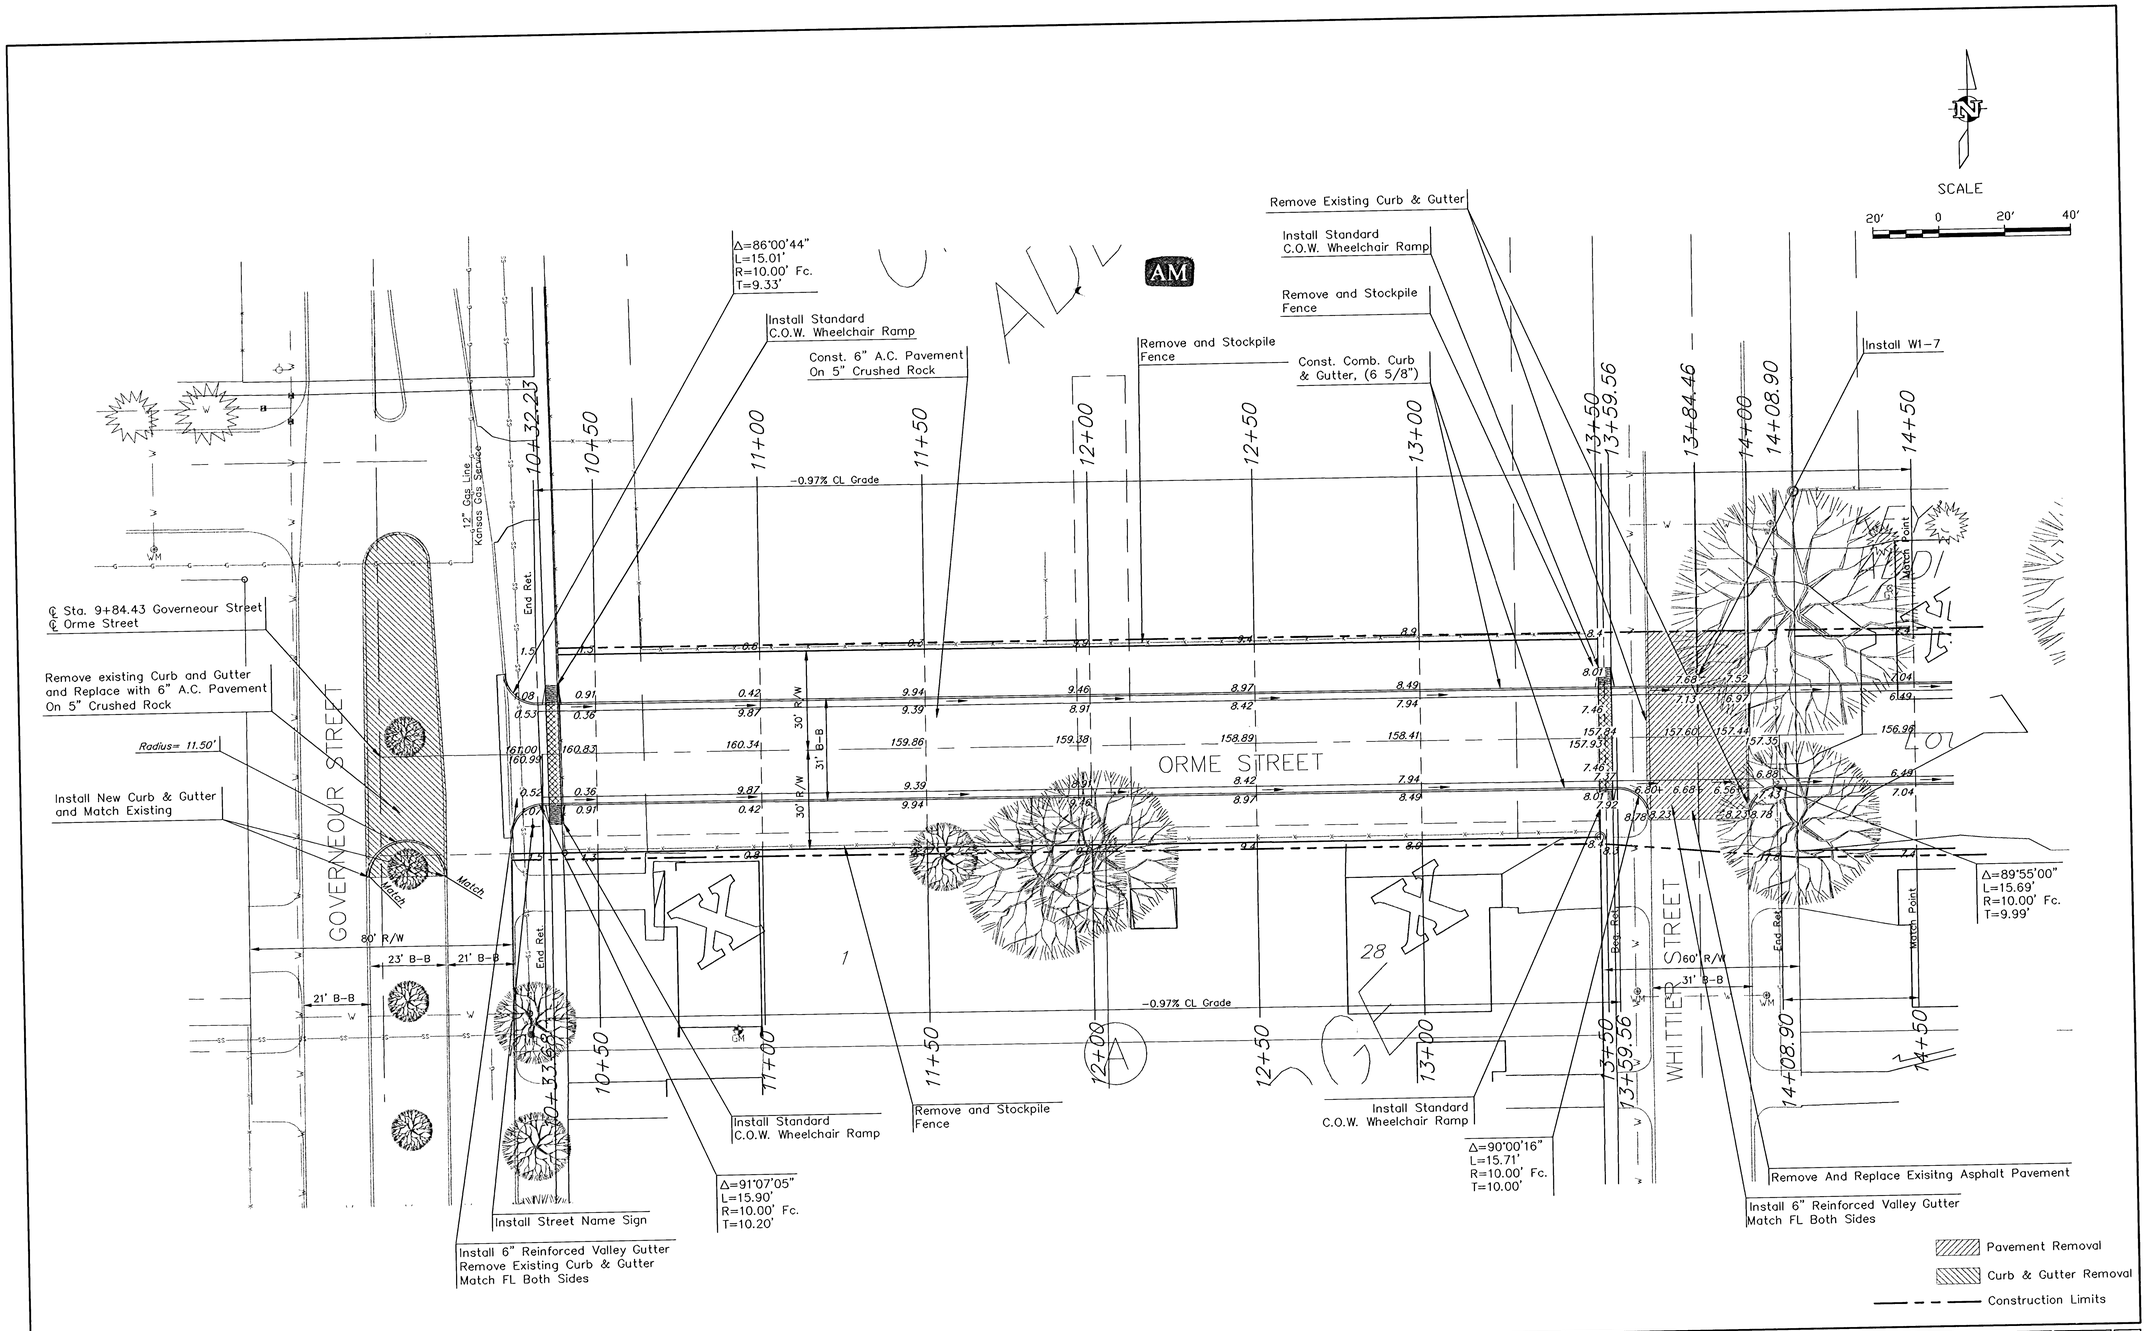

AM CONSULTING Inc.
142 N. Emporia Wichita, KS 67202
316/265-2870 fax: 316/265-2839

PROJECT NUMBER				AM NO. 00102
DESIGN my	DRAWN mp	FILE 00102-3	DATE 8/23/02	SCALE 1"=20'

ORME ST. PAVING PLANS
SEGMENT TWO
WICHITA, KANSAS

SHEET 5 OF 27

REVISED 8/27/03

© AM Consulting, Inc.

F:\APPS\DCAP\1\05AM\projects\00102\00102\plans\00102-3.dwg Tue Jan 25 11:17:12 2005 Steve Schmitz-Pete & Associates of Kansas, Inc.