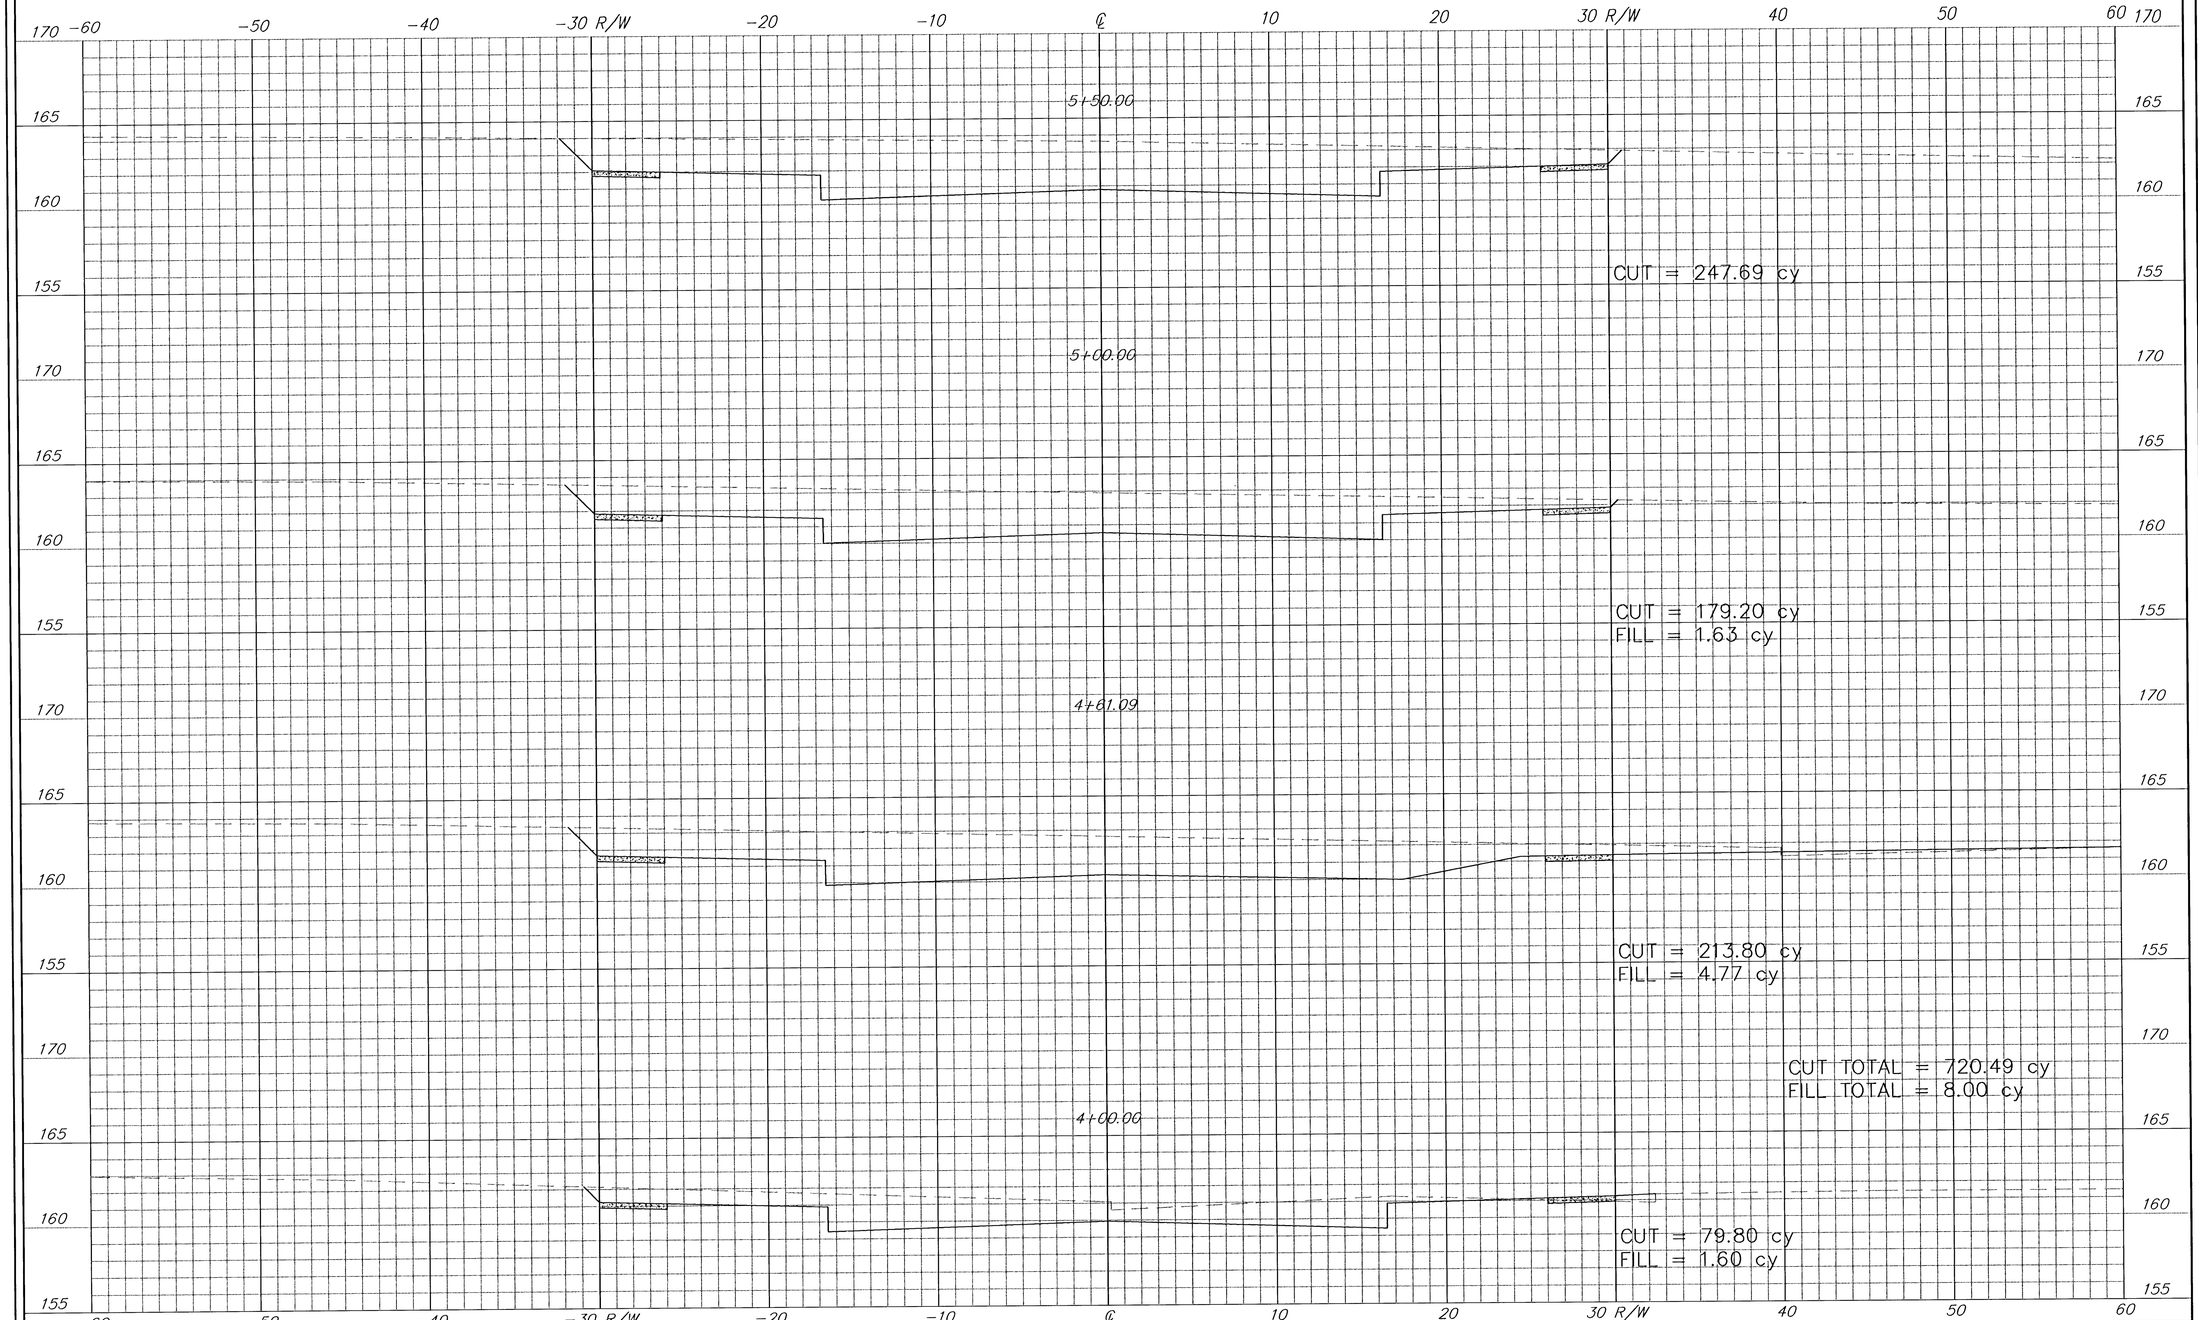


316-265-2809	PROJECT NUMBER 472-83229			AM NO. 00102	Orme Street Paving Plans	SHEET 10	REVISED 9/27/03
	DESIGN mp	DRAWN ss	FILE xsec	DATE 11/26/02	SCALE 1:1	SEG 1 X-SECTIONS Wichita, Kansas	OF 27

F:\APPS\DCA\P\109AM\projects\00100102\plans\xsec.dwg Tue Jan 25 11:02:19 2005 Steve Schmidt-Poe & Associates of Kansas, Inc.