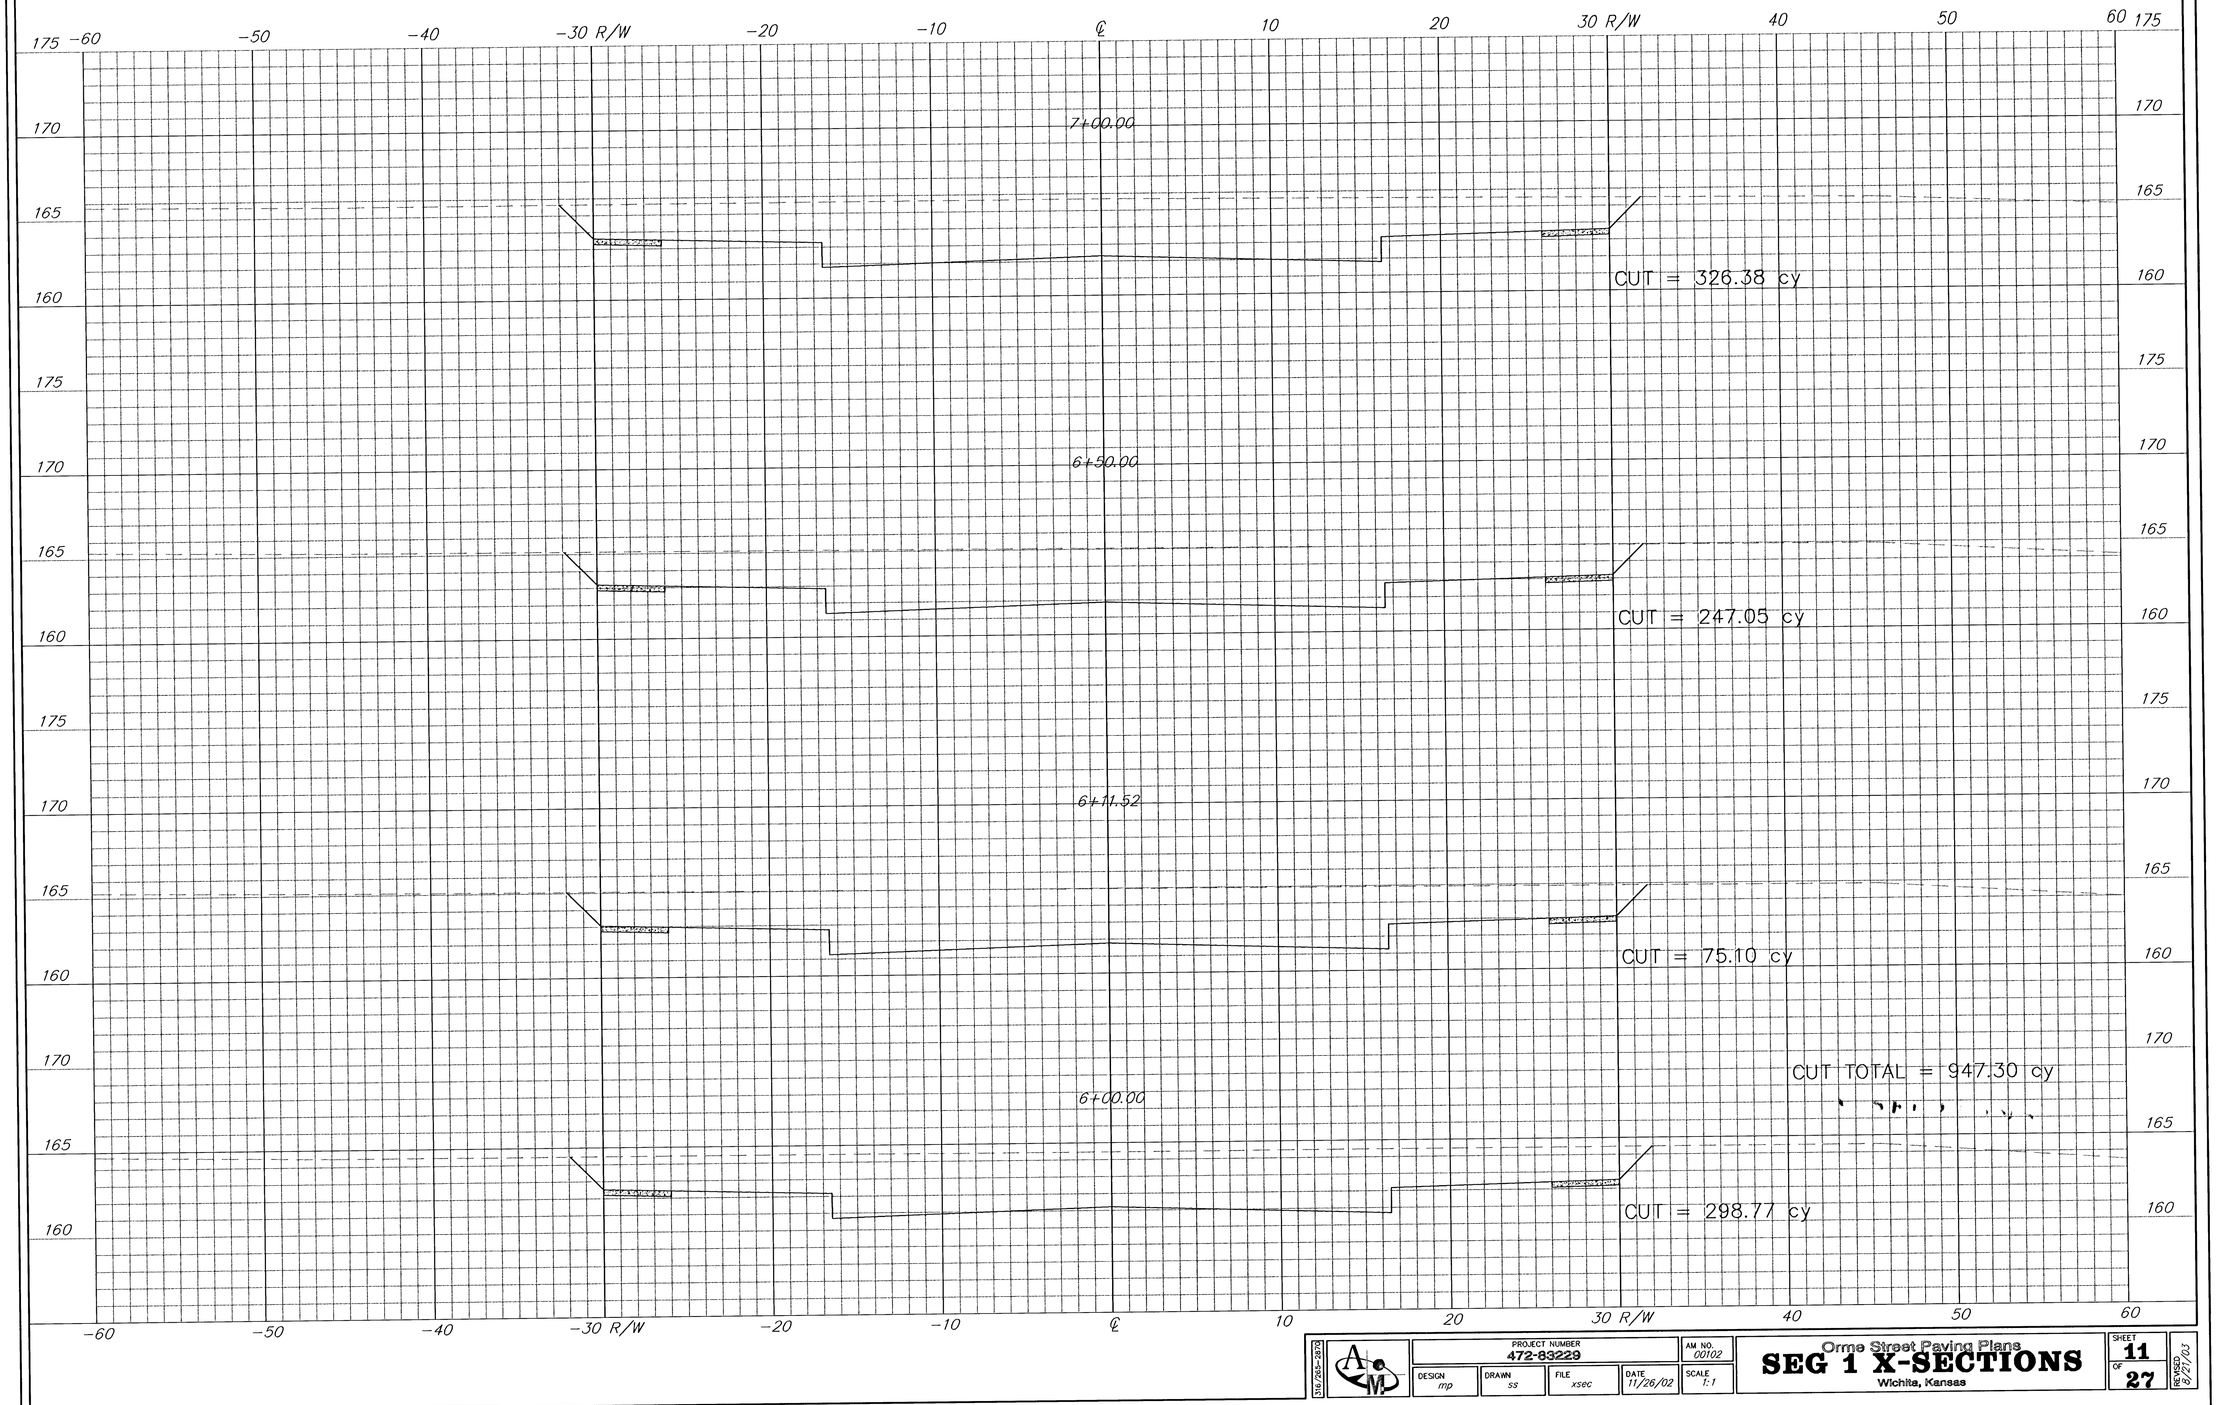


316/265-2075

PROJECT NUMBER 472-83229 | AM NO. 00102

DESIGN mp | DRAWN ss | FILE xsec | DATE 11/26/02 | SCALE 1:1

Orme Street Paving Plans

SEG 1 X-SECTIONS

Wichita, Kansas

SHEET 11 OF 27

REVISED 2/27/03

F:\APPS\DCA\P\p105\pm\projects\00\10\00102\plans\xsec.dwg Tue Jan 25 11:02:19 2005 Steve Schmidt-Pee & Associates of Kansas, Inc.