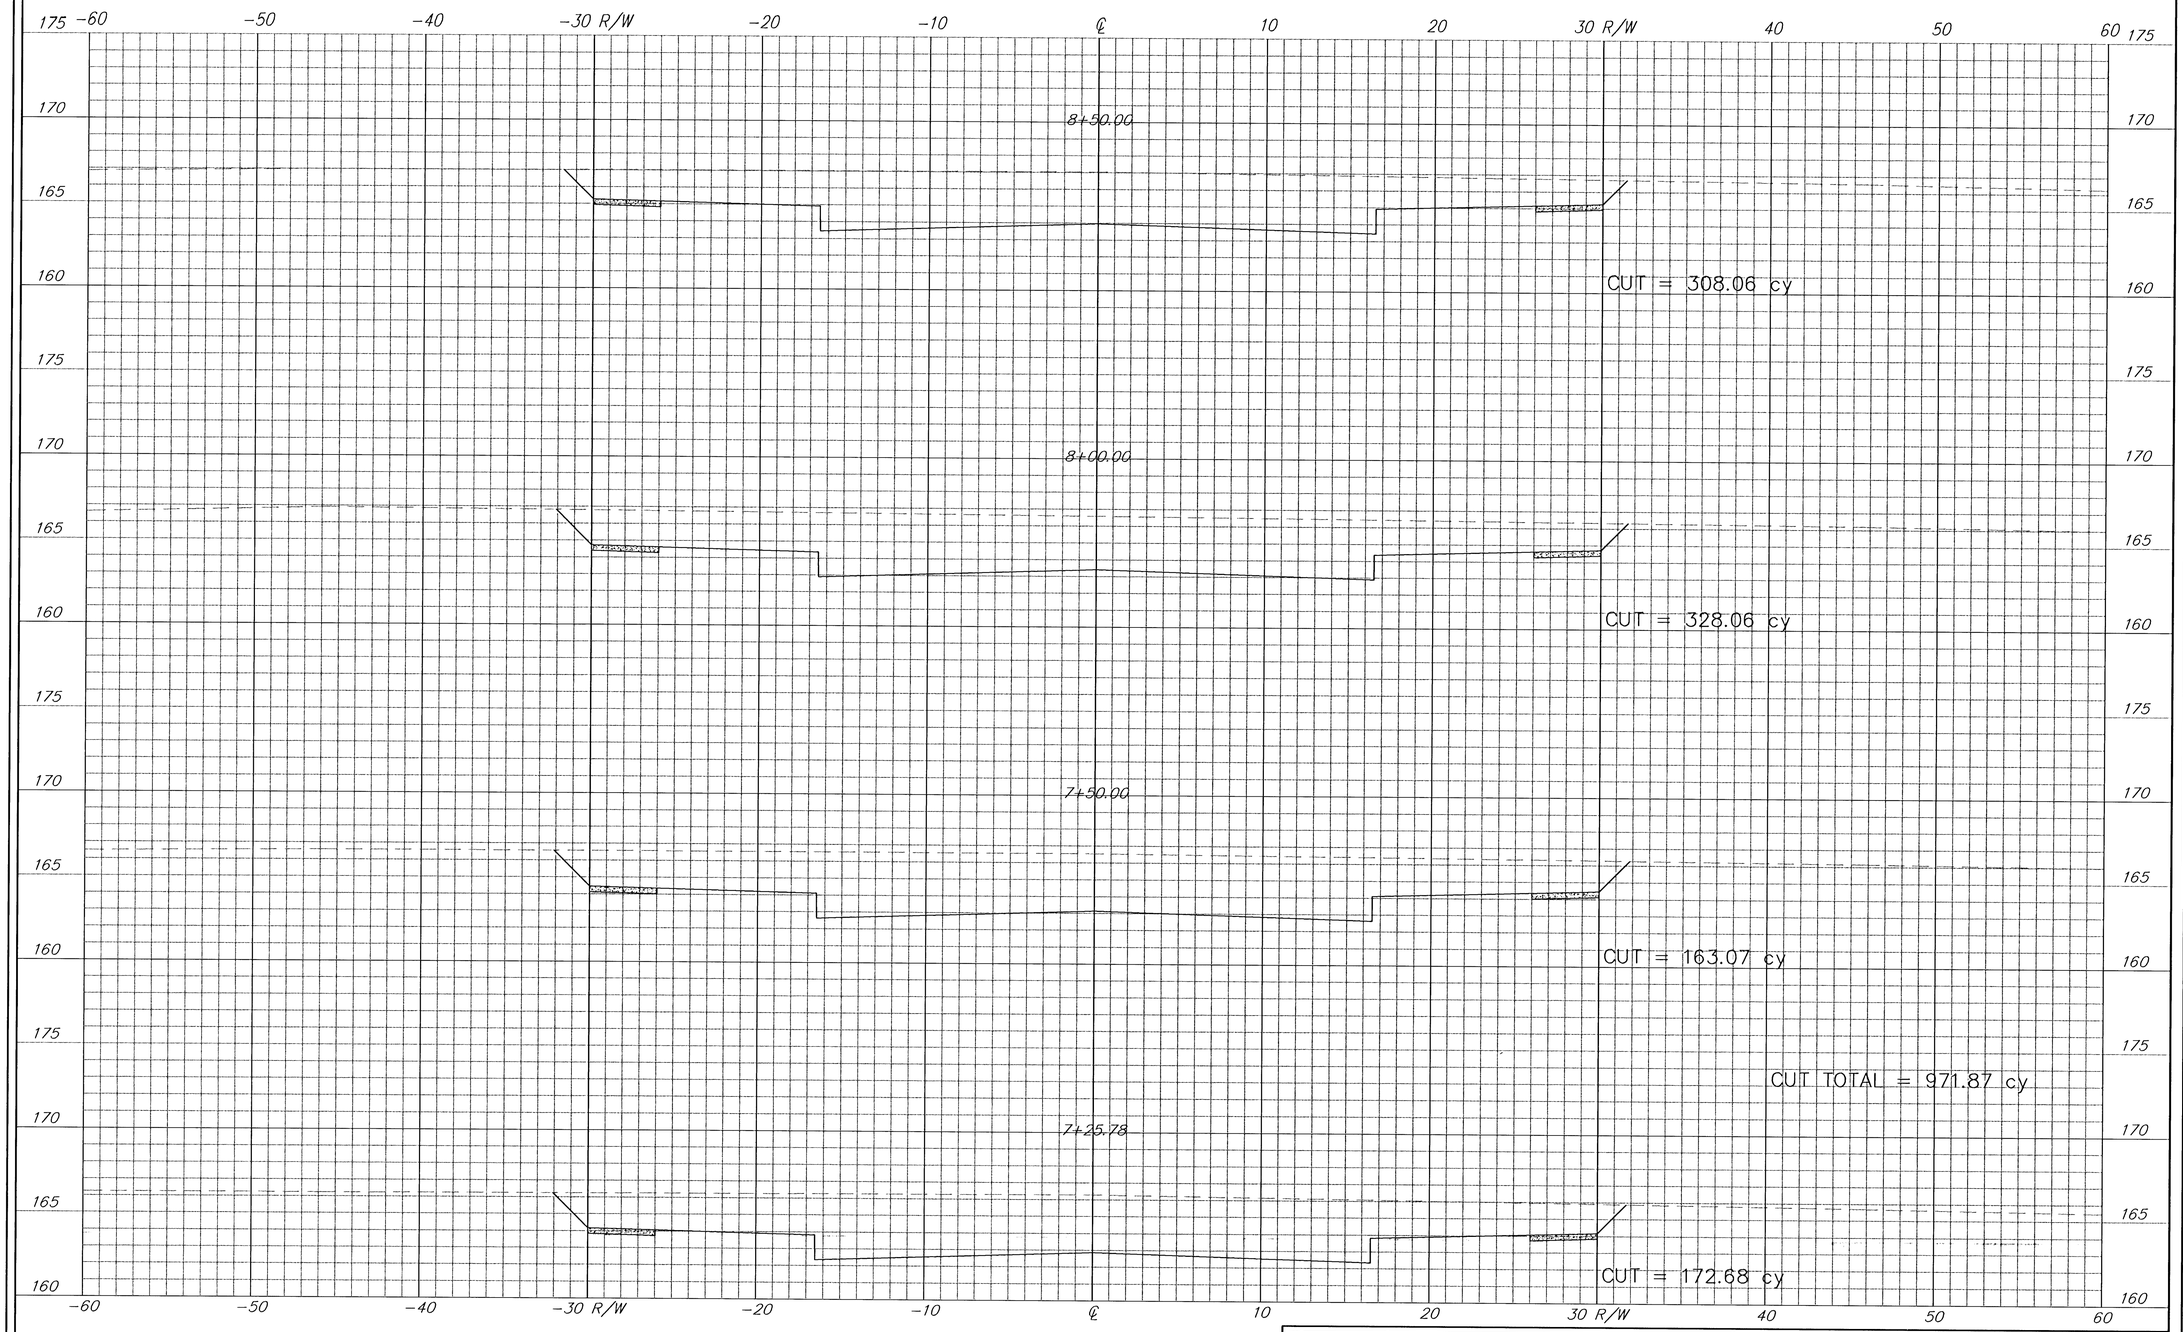

316/265-2815	PROJECT NUMBER			AM NO. 00102	Orme Street Paving Plans
	DESIGN mp	DRAWN ss	FILE xsec	DATE 11/26/02	SCALE 1:1

SEG 1 X-SECTIONS

Wichita, Kansas

SHEET 12 OF 27

REVISED 8/21/03

F:\APPS\DCA\P\1094W\projects\00102\plans\xsec.dwg Tue Jan 25 11:02:19 2005 Steve Schmidt-Poe & Associates of Kansas, Inc.