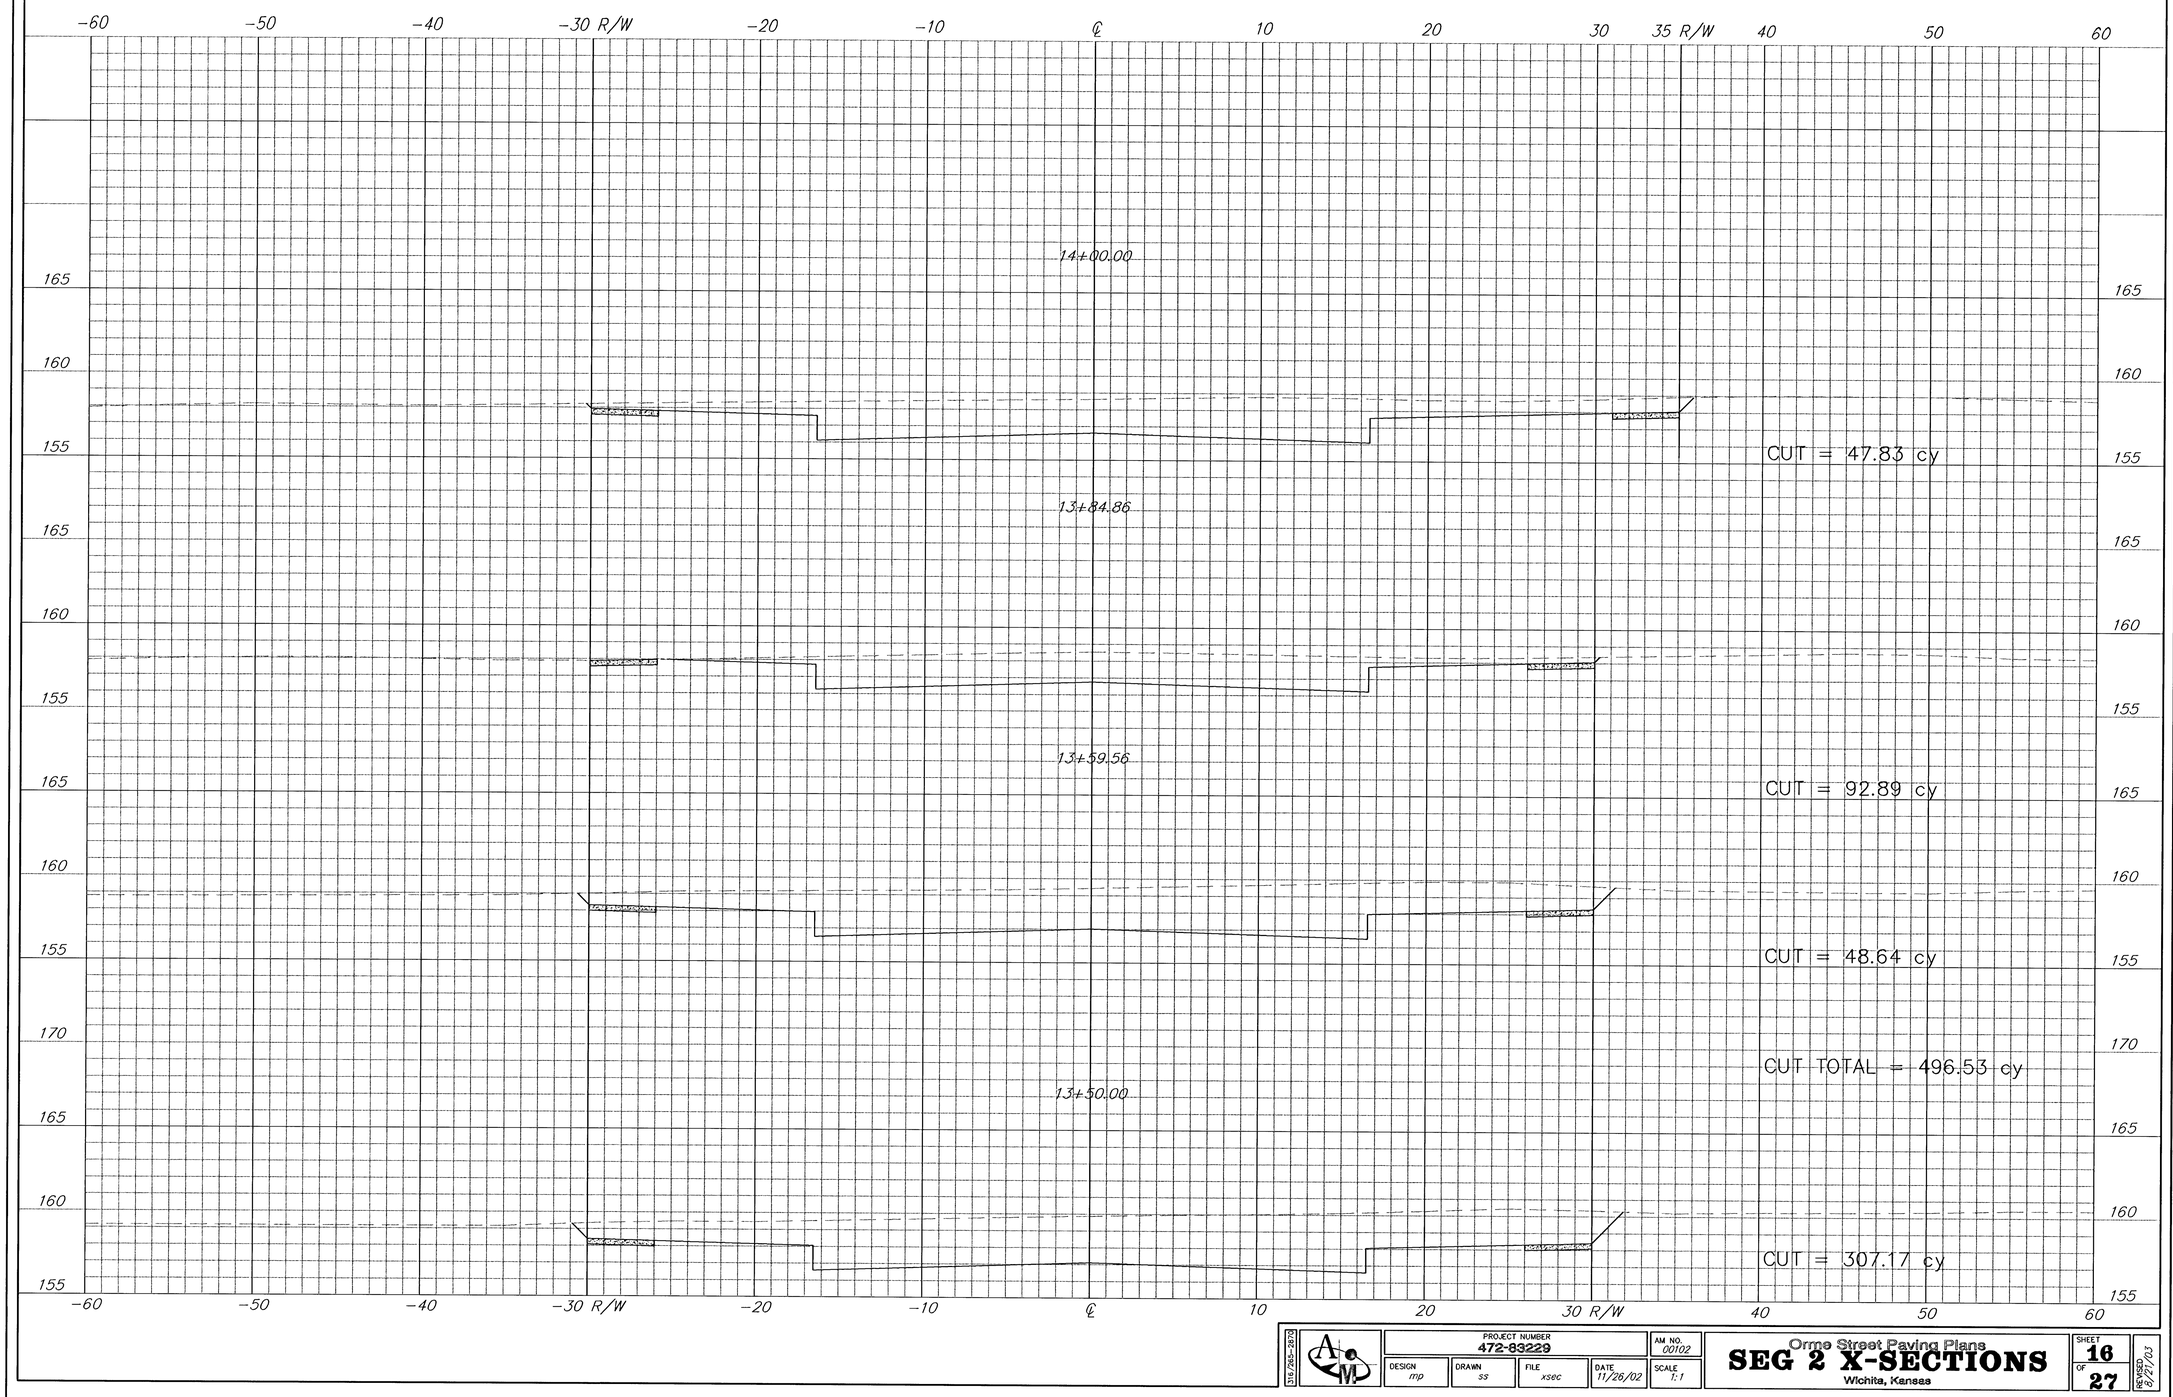


316/265-2870		PROJECT NUMBER 472-83229				AM. NO. 00102	Orme Street Paving Plans
		DESIGN mp	DRAWN ss	FILE xsec	DATE 11/26/02	SCALE 1:1	**SEG 2 X-SECTIONS** Wichita, Kansas
							SHEET 16 OF 27
							REVISED 12/27/02

F:\APPS\OCA\PLOTS\MM\projects\00102\02\plans\xsec.dwg Tue Jan 25 11:02:20 2005 Steve Schmidt-Poe & Associates of Kansas, Inc.