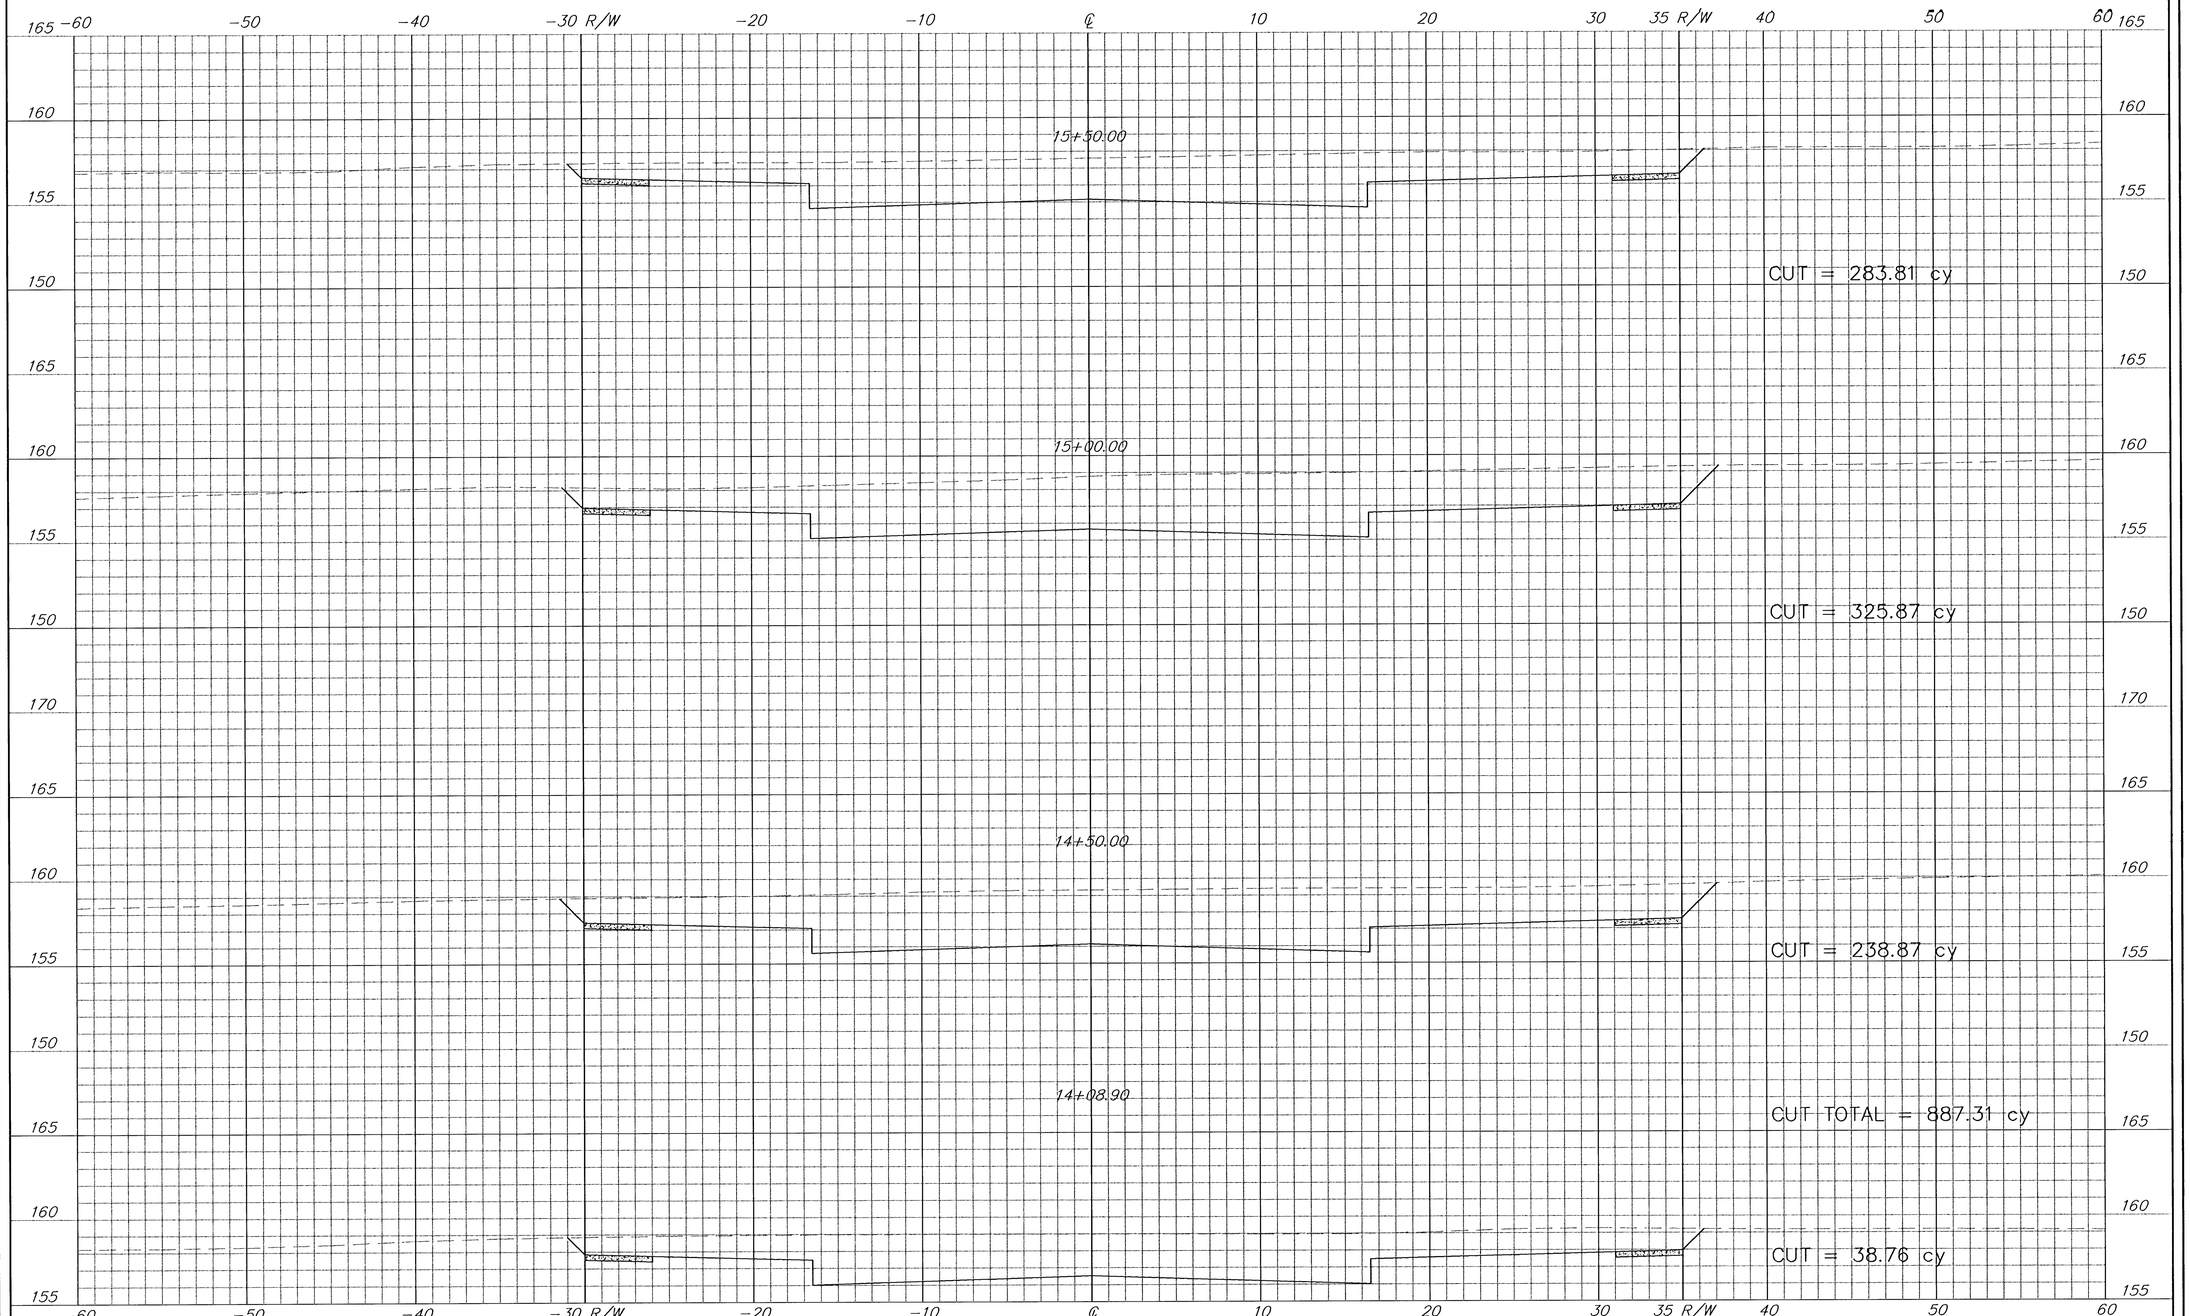


F:\APPS\OCA\P\10SAM\projects\00102\plans\xsec.dwg Tue Jan 25 11:02:20 2005 Steve Schmidt-Poe & Associates of Kansas, Inc.

STEVE SCHMIDT-POE

PROJECT NUMBER 472-83228 | AM NO. 00102

DESIGN mp | DRAWN ss | FILE xsec | DATE 11/26/02 | SCALE 1:1

Orme Street Paving Plans

SEG 2 X-SECTIONS

Wichita, Kansas

SHEET 17 OF 27

REVISED 6/27/03