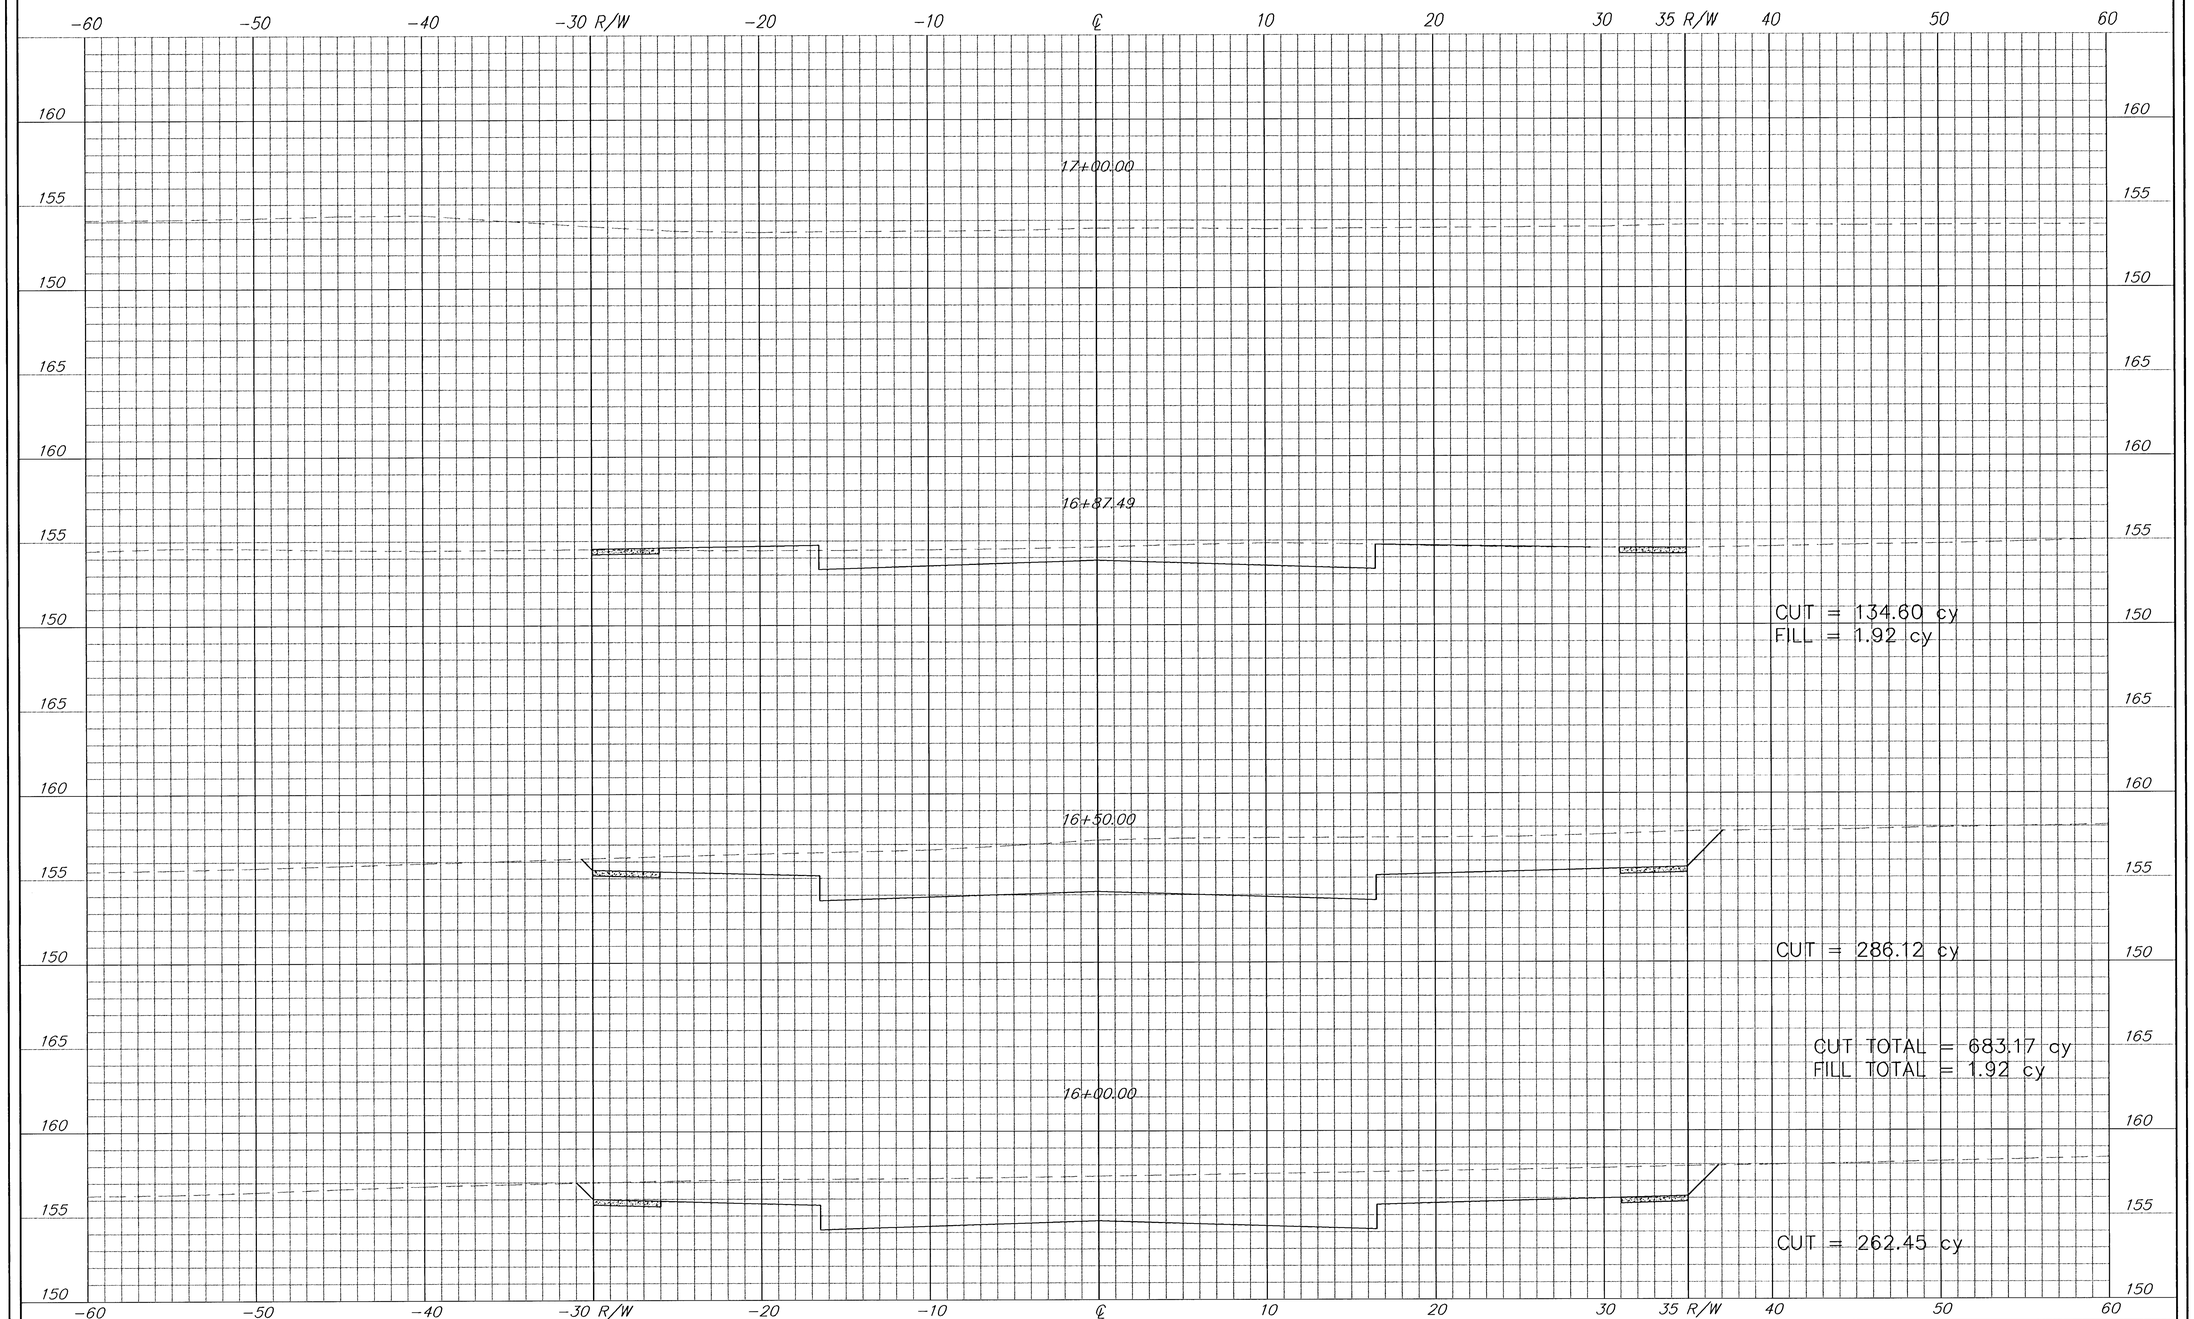


316.265.2809

PROJECT NUMBER 472-83229 | AM NO. 00102

DESIGN mp | DRAWN ss | FILE xsec | DATE 11/26/02 | SCALE 1:1

Orme Street Paving Plans

SEG 2 X-SECTIONS

Wichita, Kansas

SHEET 18 OF 27

REVISED 2/21/03

F:\APPS\DCAVP\1094W\projects\0011\0010201plans\xsec.dwg Tue Jan 28 11:02:20 2003 Steve Schmidt-Poe & Associates of Kansas, Inc.