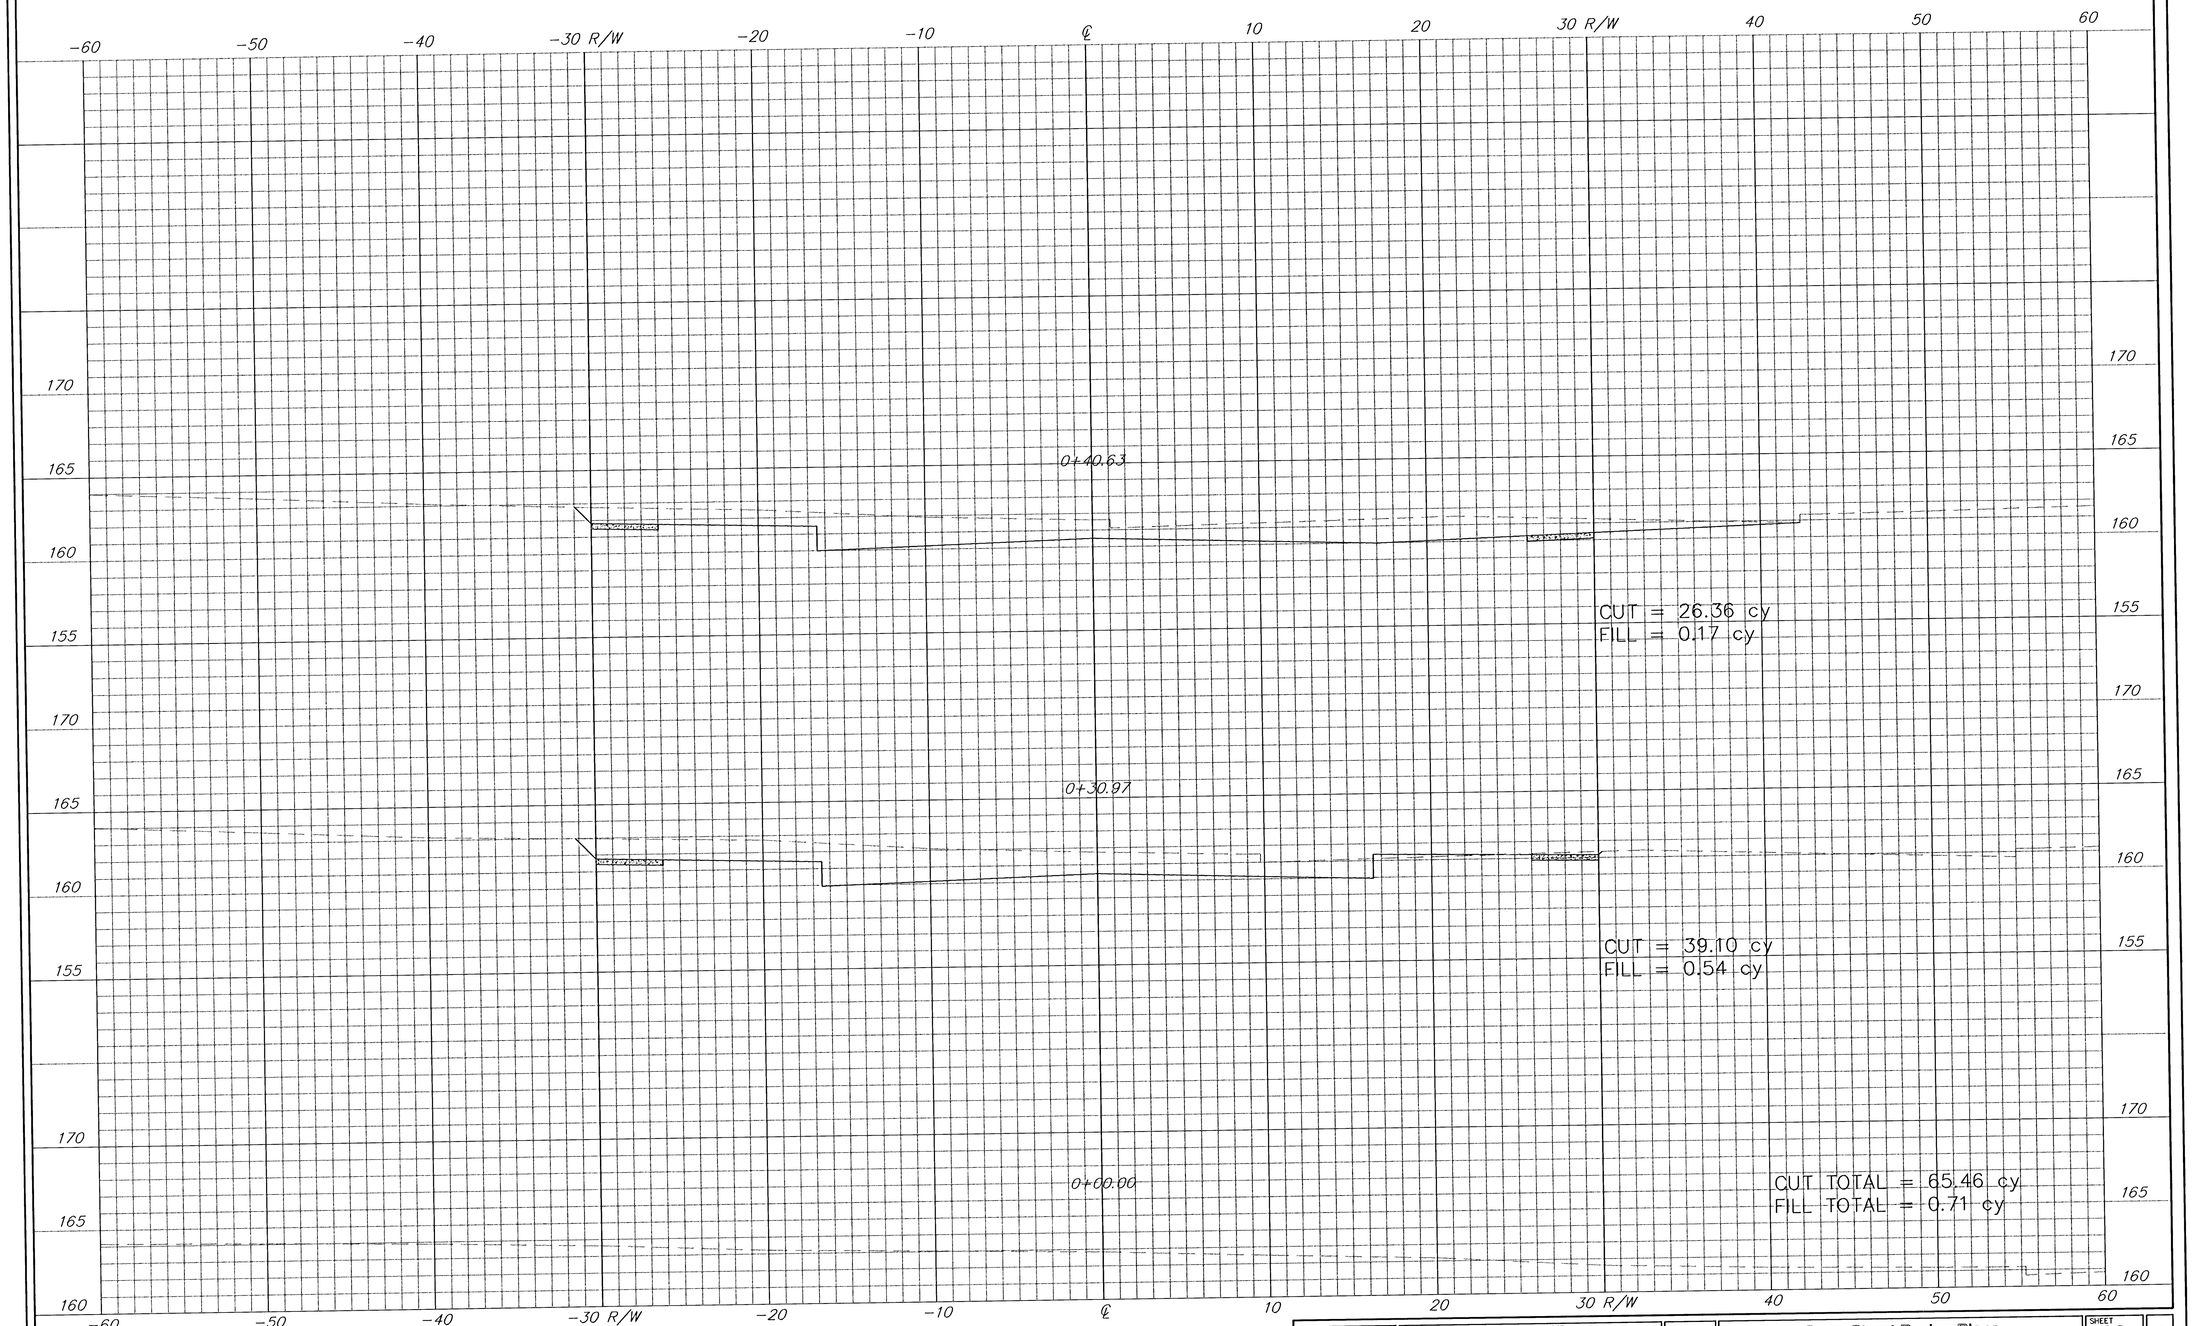


316/265-3825

PROJECT NUMBER 472-83229 | AM NO. 00102

DESIGN mp | DRAWN ss | FILE xsec | DATE 11/26/02 | SCALE 1:1

Orme Street Paving Plans

COTTONWOOD X-SECTIONS

Wichita, Kansas

SHEET 19 OF 27

REVISED 8/27/03

F:\APPS\DCAP\109AM\projects\00100102\plans\xsec.dwg Tue Jan 25 11:02:20 2005 Steve Schmidt-Poe & Associates of Kansas, Inc.