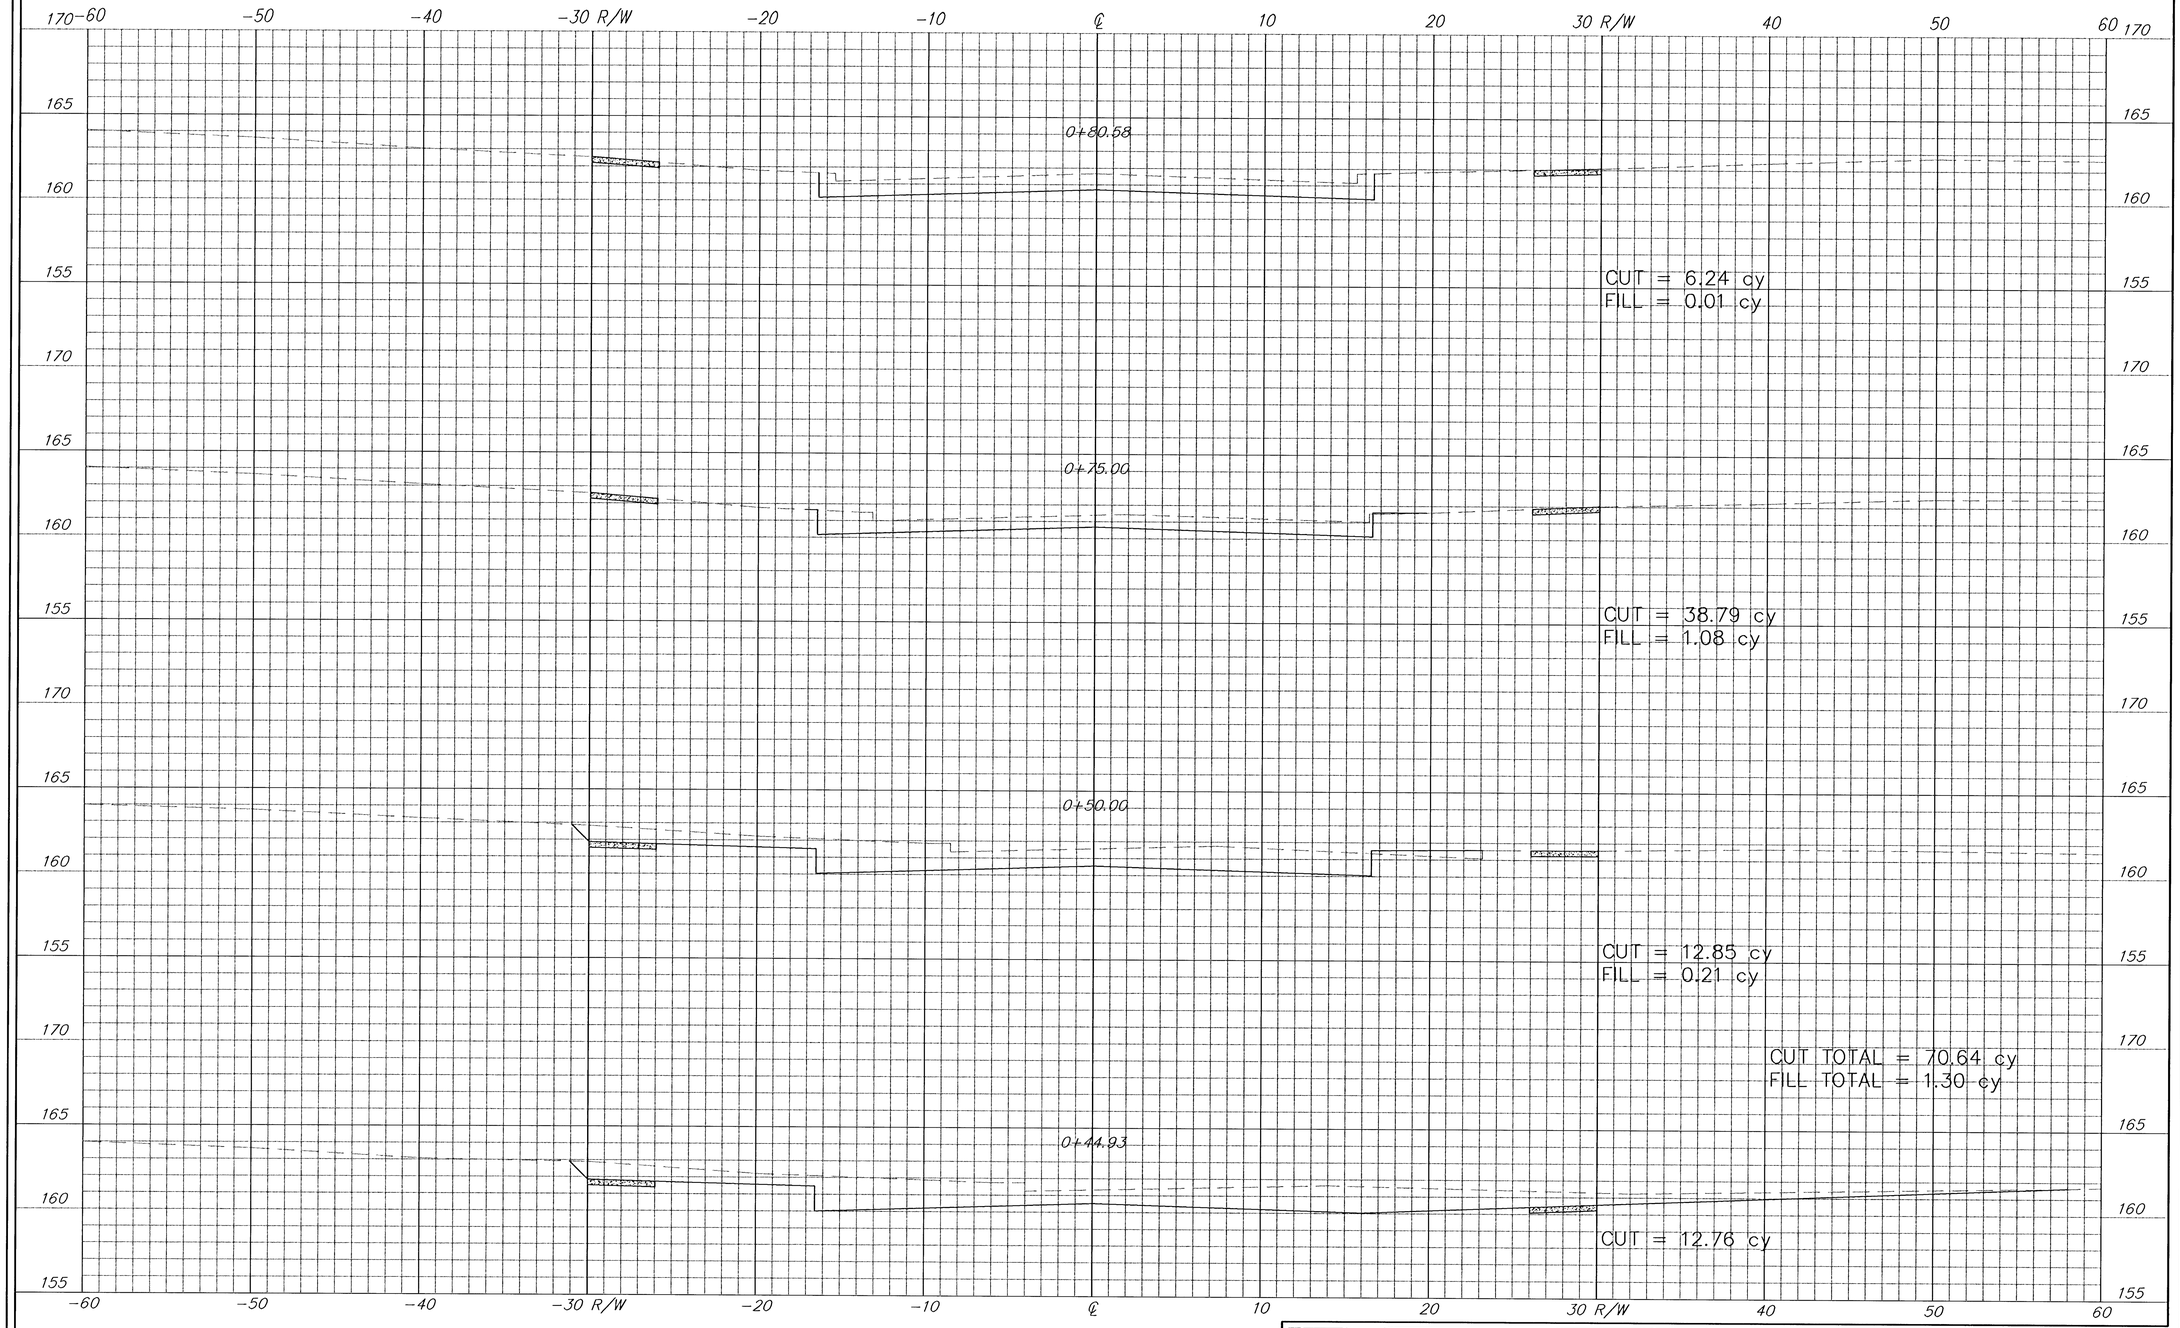


316 265-2073

PROJECT NUMBER 472-83229 | AM NO. 00102

DESIGN mp | DRAWN ss | FILE xsec | DATE 11/26/02 | SCALE 1:1

Orme Street Paving Plans

COTTONWOOD X-SECTIONS

Wichita, Kansas

SHEET 20 OF 27

REVISED 10/20/03

F:\APPS\DCA\P\109AM\projects\001\00102\plans\xsec.dwg Tue Jan 25 11:02:20 2005 Steve Schmidt-Poe & Associates of Kansas, Inc.