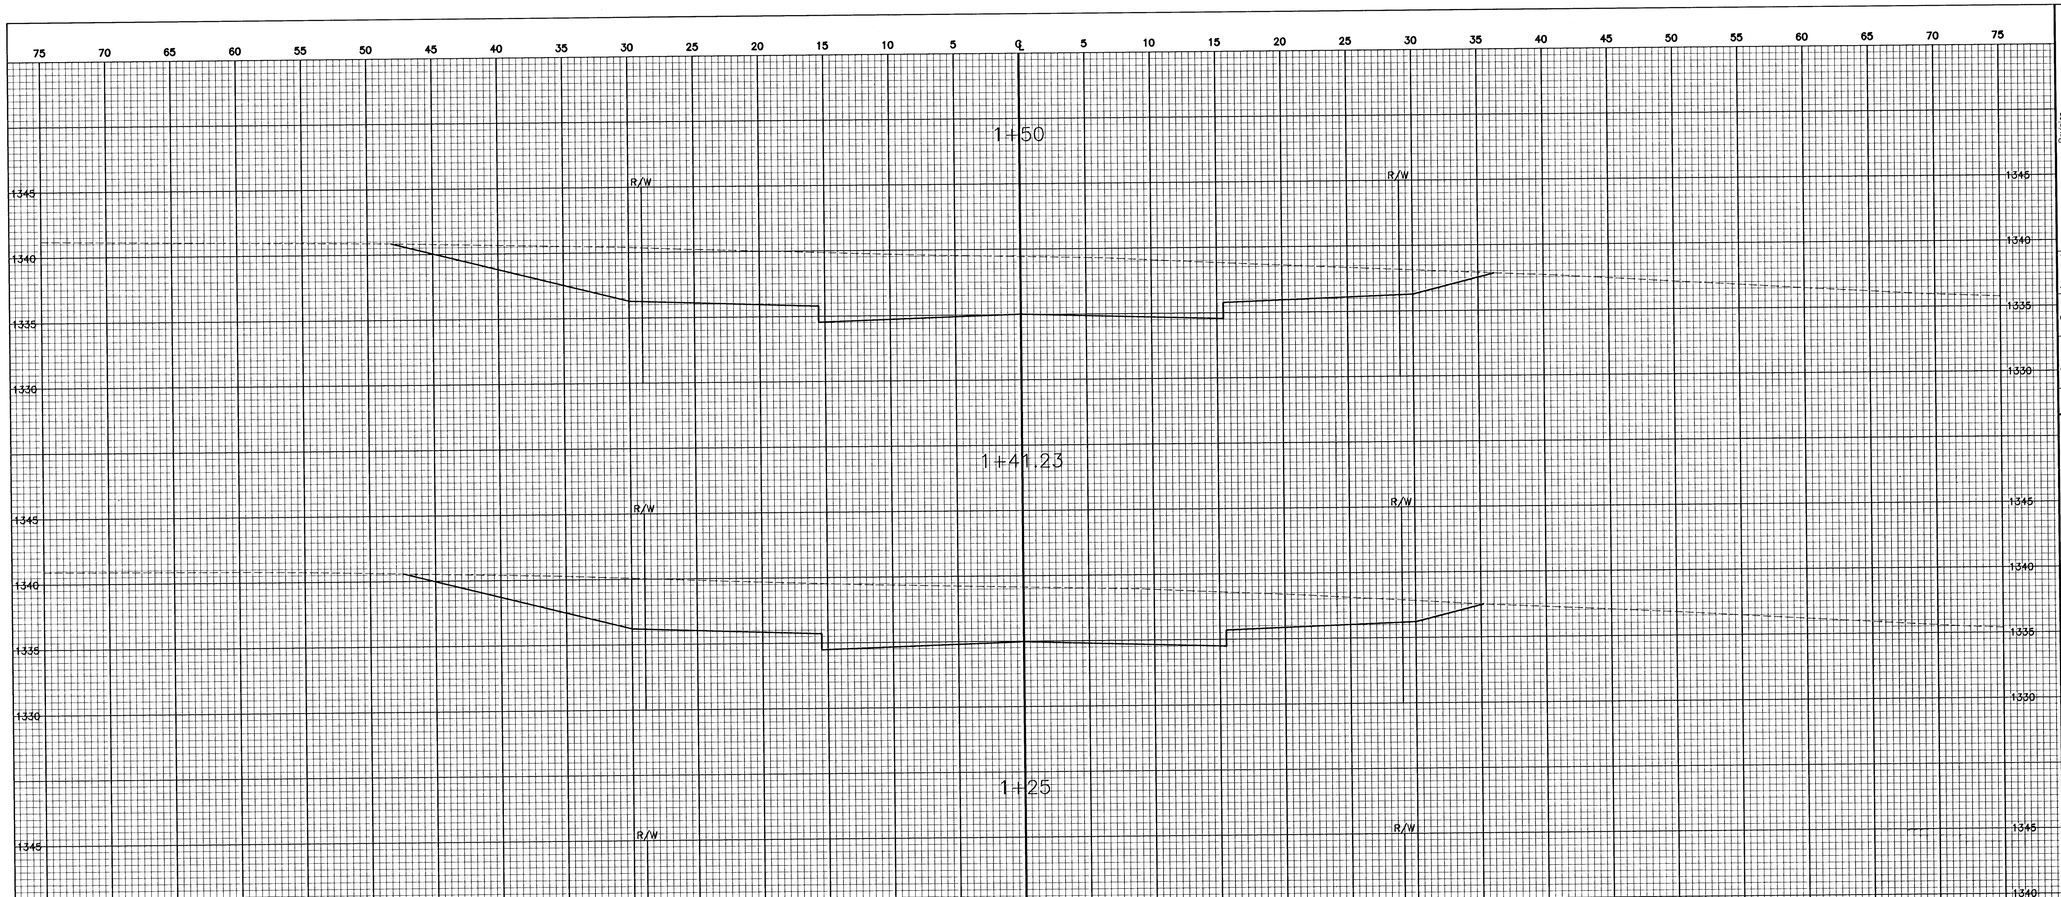



| No. | Date | By | Approved | Revision |
|---|---|---|---|---|
| | | | | |

EQUESTRIAN ESTATES ADDITION – PHASE 2
CROSS SECTIONS
EQUESTRIAN STREET
CITY OF WICHITA, KANSAS
JAMES L. ARNOLD, P.E. – CITY ENGINEER
C.O.W. Proj.# 472-83453 C.O.W.# 765869


DE & ASSOCIATES, INC.
ONSULTING ENGINEERS
E. Central, Suite 200 ■ Wichita, KS 67208-4242
Phone 316/685-4414 ■ FAX 316/685-5444