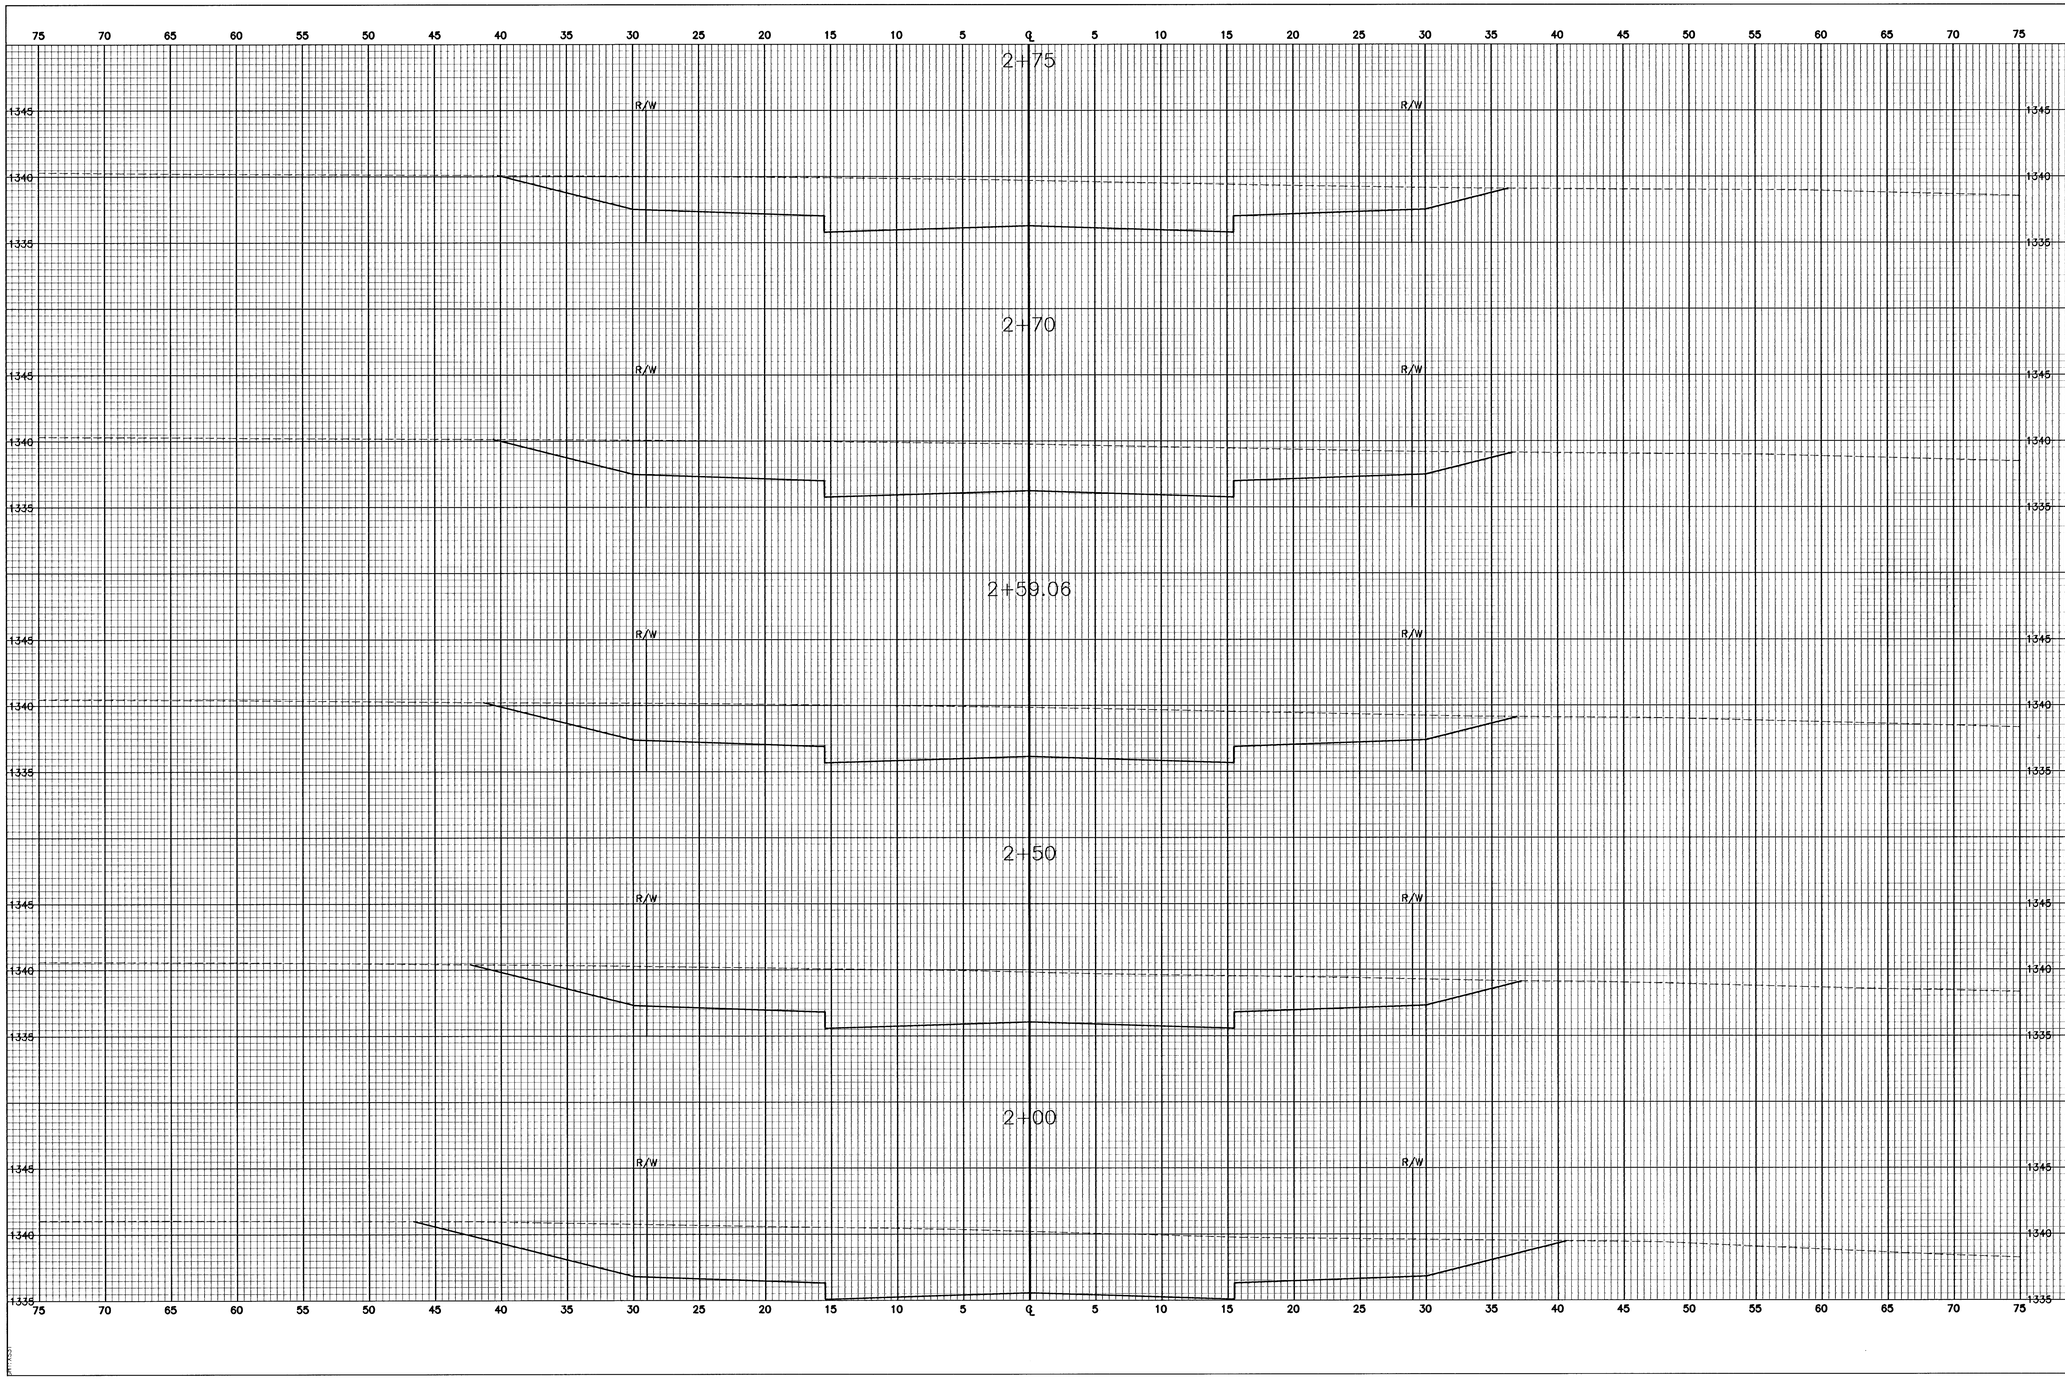

No.	Date	By	Approved	Revision
△				
△				
△				
△				

EQUESTRIAN ESTATES ADDITION – PHASE 2
CROSS SECTIONS
EQUESTRIAN STREET

CITY OF WICHITA, KANSAS
JAMES L. ARMOUR, P.E. – CITY ENGINEER
C.O.W. Proj.# 472-83430 O.C.A.# 765969

POE & ASSOCIATES, INC.
CONSULTING ENGINEERS
5940 E Central, Suite 200 ■ Wichita, KS 67208-2242
Phone 316/685-4114 ■ FAX 316/685-4444

FINAL

Designed By: JPD
Drawn By: JPD
Poe Job No.: 16941
Date: January 2006

Sheet
50 of 78