FHWA REGION NO.		PROJECT NO.	YEAR	SHEET NO.	TOTAL SHEETS
7	KANSAS	87 N-0137-01	99	35	94

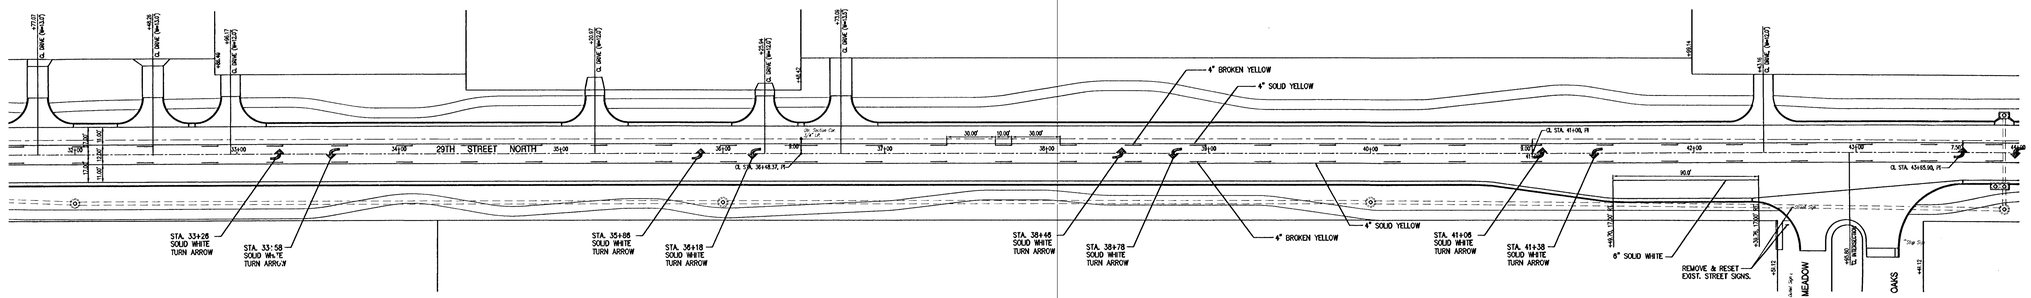

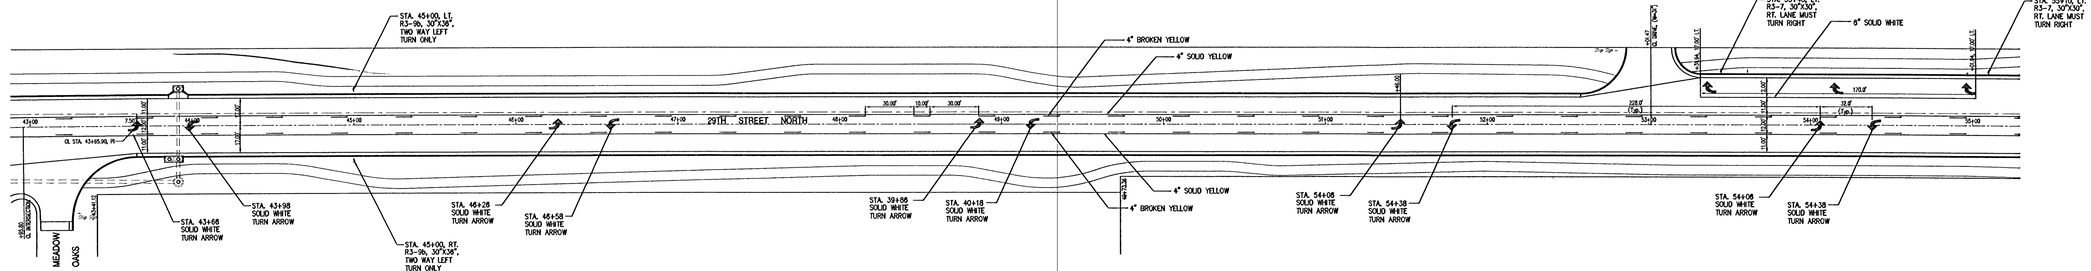

NOTE:

1. THE CONTRACTOR SHALL NOTIFY UTILITY COMPANIES TO REMOVE AND RESET THEIR EXISTING SIGNS AND MARKERS AS REQUIRED FOR NEW CONSTRUCTION.
2. ALL SIGNS ARE TO BE FURNISHED AND INSTALLED BY THE CONTRACTOR.

YOUNG & ASSOCIATES, P.A.
Civil and Environmental Engineer's
100 South Georgia
Derby Kansas, 67037
Tele: (316) 788-2552
Fax: (316) 788-4408

City of Wichita
Sedgwick County, Kansas

29TH STREET NORTH PAVEMENT MARKING PLAN

29th Street North from Oliver Street to Woodlawn Avenue
Street, Decel Lane, and Storm Drainage Improvements

Project No. 472-82787 and 472-82355	Engr.: CRY	Tech.: DAS, DIM
Y&A Proj. No.: 98-035-002	Scale: 1"=40'	
Date: April 1999	Sheet No. 35 of 94	

PLOT: 4-8-99 14:27MIN. - 14
FILE: P:\MARK72.dgn