FHWA REGION NO.	STATE	PROJECT NO.	YEAR	SHEET NO.	TOTAL SHEETS
7	KANSAS	87 N-0137-01	99	46	94

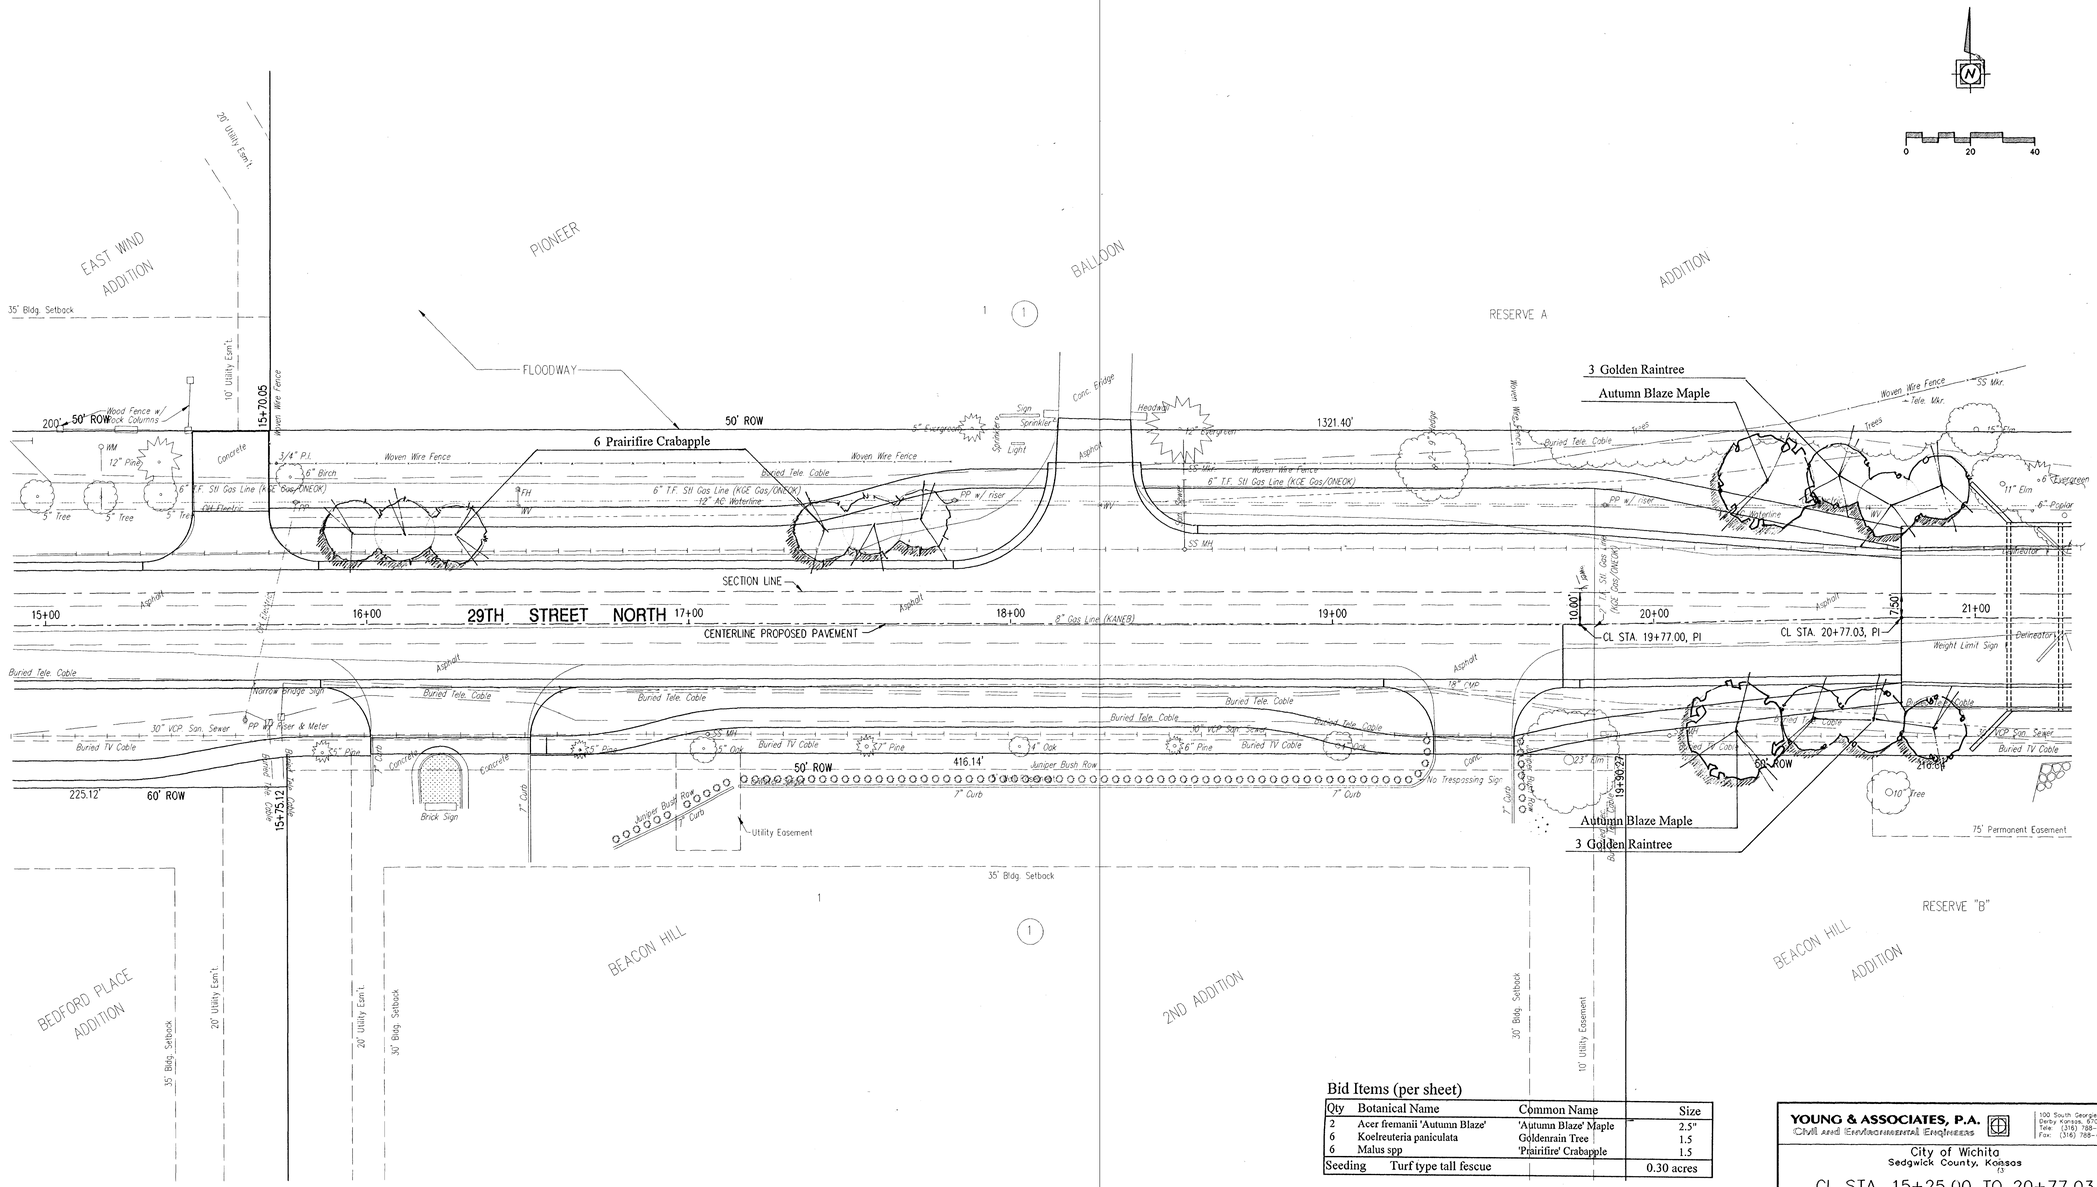

Bid Items (per sheet)

Qty	Botanical Name	Common Name	Size
2	Acer fremanii 'Autumn Blaze'	'Autumn Blaze' Maple	2.5"
6	Koelreuteria paniculata	Goldenrain Tree	1.5
6	Malus spp	'Prairifire' Crabapple	1.5
Seeding	Turf type tall fescue		0.30 acres

YOUNG & ASSOCIATES, P.A.
Civil and Environmental Engineers
100 South Georgie
Derby, Kansas 67037
Tele: (316) 788-2552
Fax: (316) 788-4408

City of Wichita
Sedgwick County, Kansas

CL STA. 15+25.00 TO 20+77.03 LANDSCAPE PLAN

29th Street North from Oliver Street to Woodlawn Avenue
Street, Decel Lane, and Storm Drainage Improvements

Project No.: 96-035-002	Design:
Date: January 1998	Tech.:
	Sheet No. 46 of 94