
FHWA REGION NO.	STATE	PROJECT NO.	YEAR	SHEET NO.	TOTAL SHEETS
7	KANSAS	97 N-0137-01	99	57	64

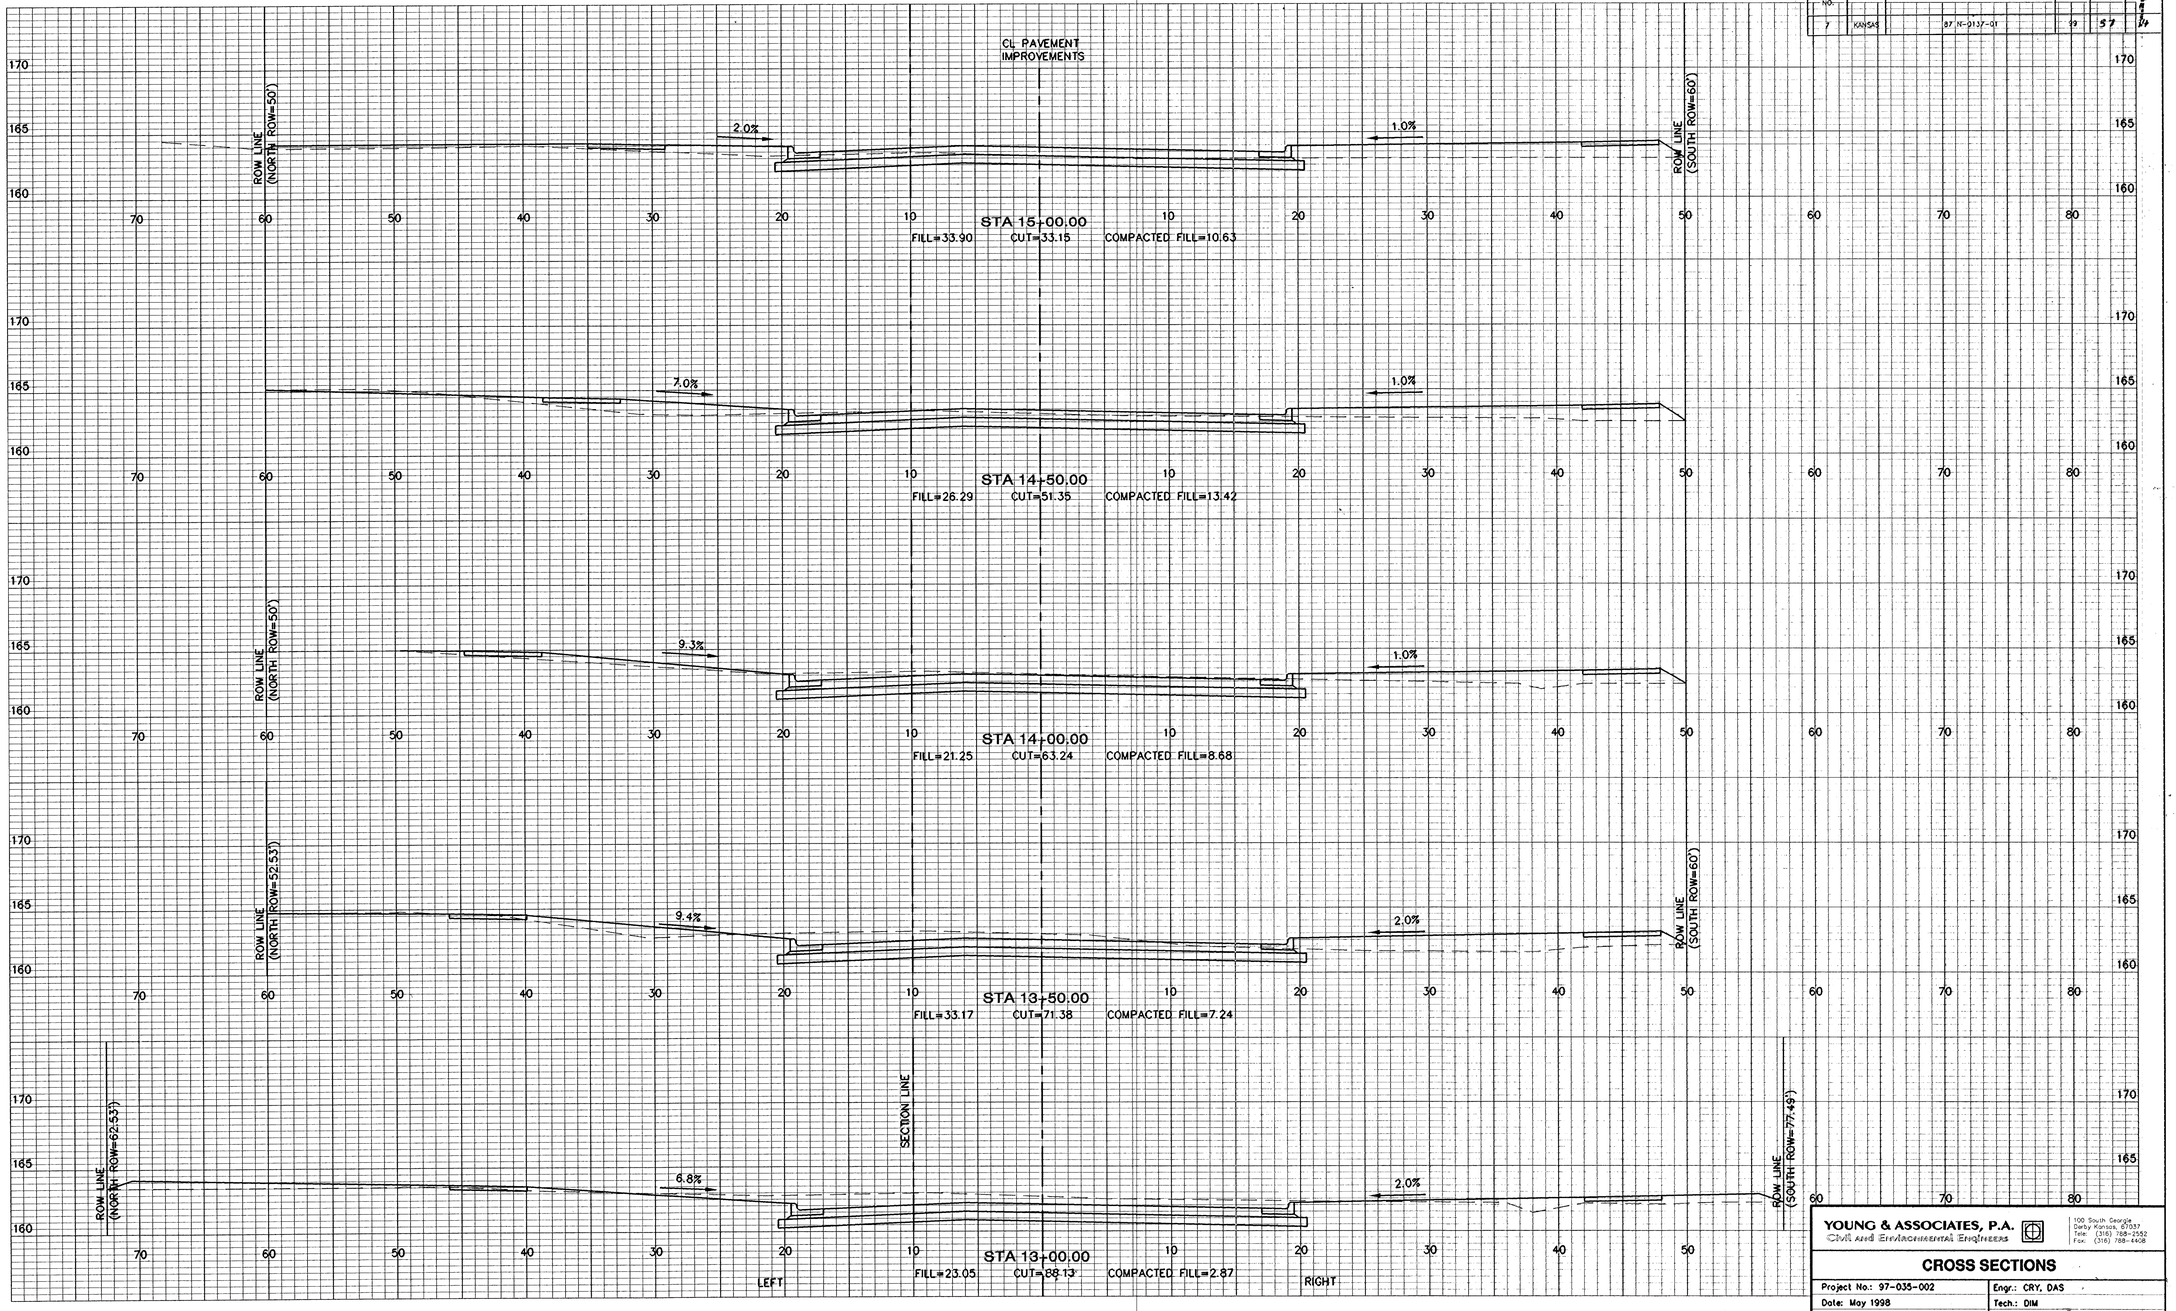

YOUNG & ASSOCIATES, P.A.
Civil and Environmental Engineers
100 South Georgie
Derby Kansas, 67037
Tele. (316) 788-2552
Fax. (316) 788-4408

CROSS SECTIONS

Project No.: 97-035-002	Engr.: CRY, DAS
Date: May 1998	Tech.: DIM
Scale: 1" = 5'	Sheet No. 57 of 64

FILE: XSC17.dgn 05:01:45 5-25-98 M:\ATWIN_I-17 SCALE 1"=5'