
FHWA REGION NO.	STATE	PROJECT NO.	YEAR	SHEET NO.	TOTAL SHEETS
7	KANSAS	87 N-2137-01	98	57	74

CL PAVEMENT IMPROVEMENTS

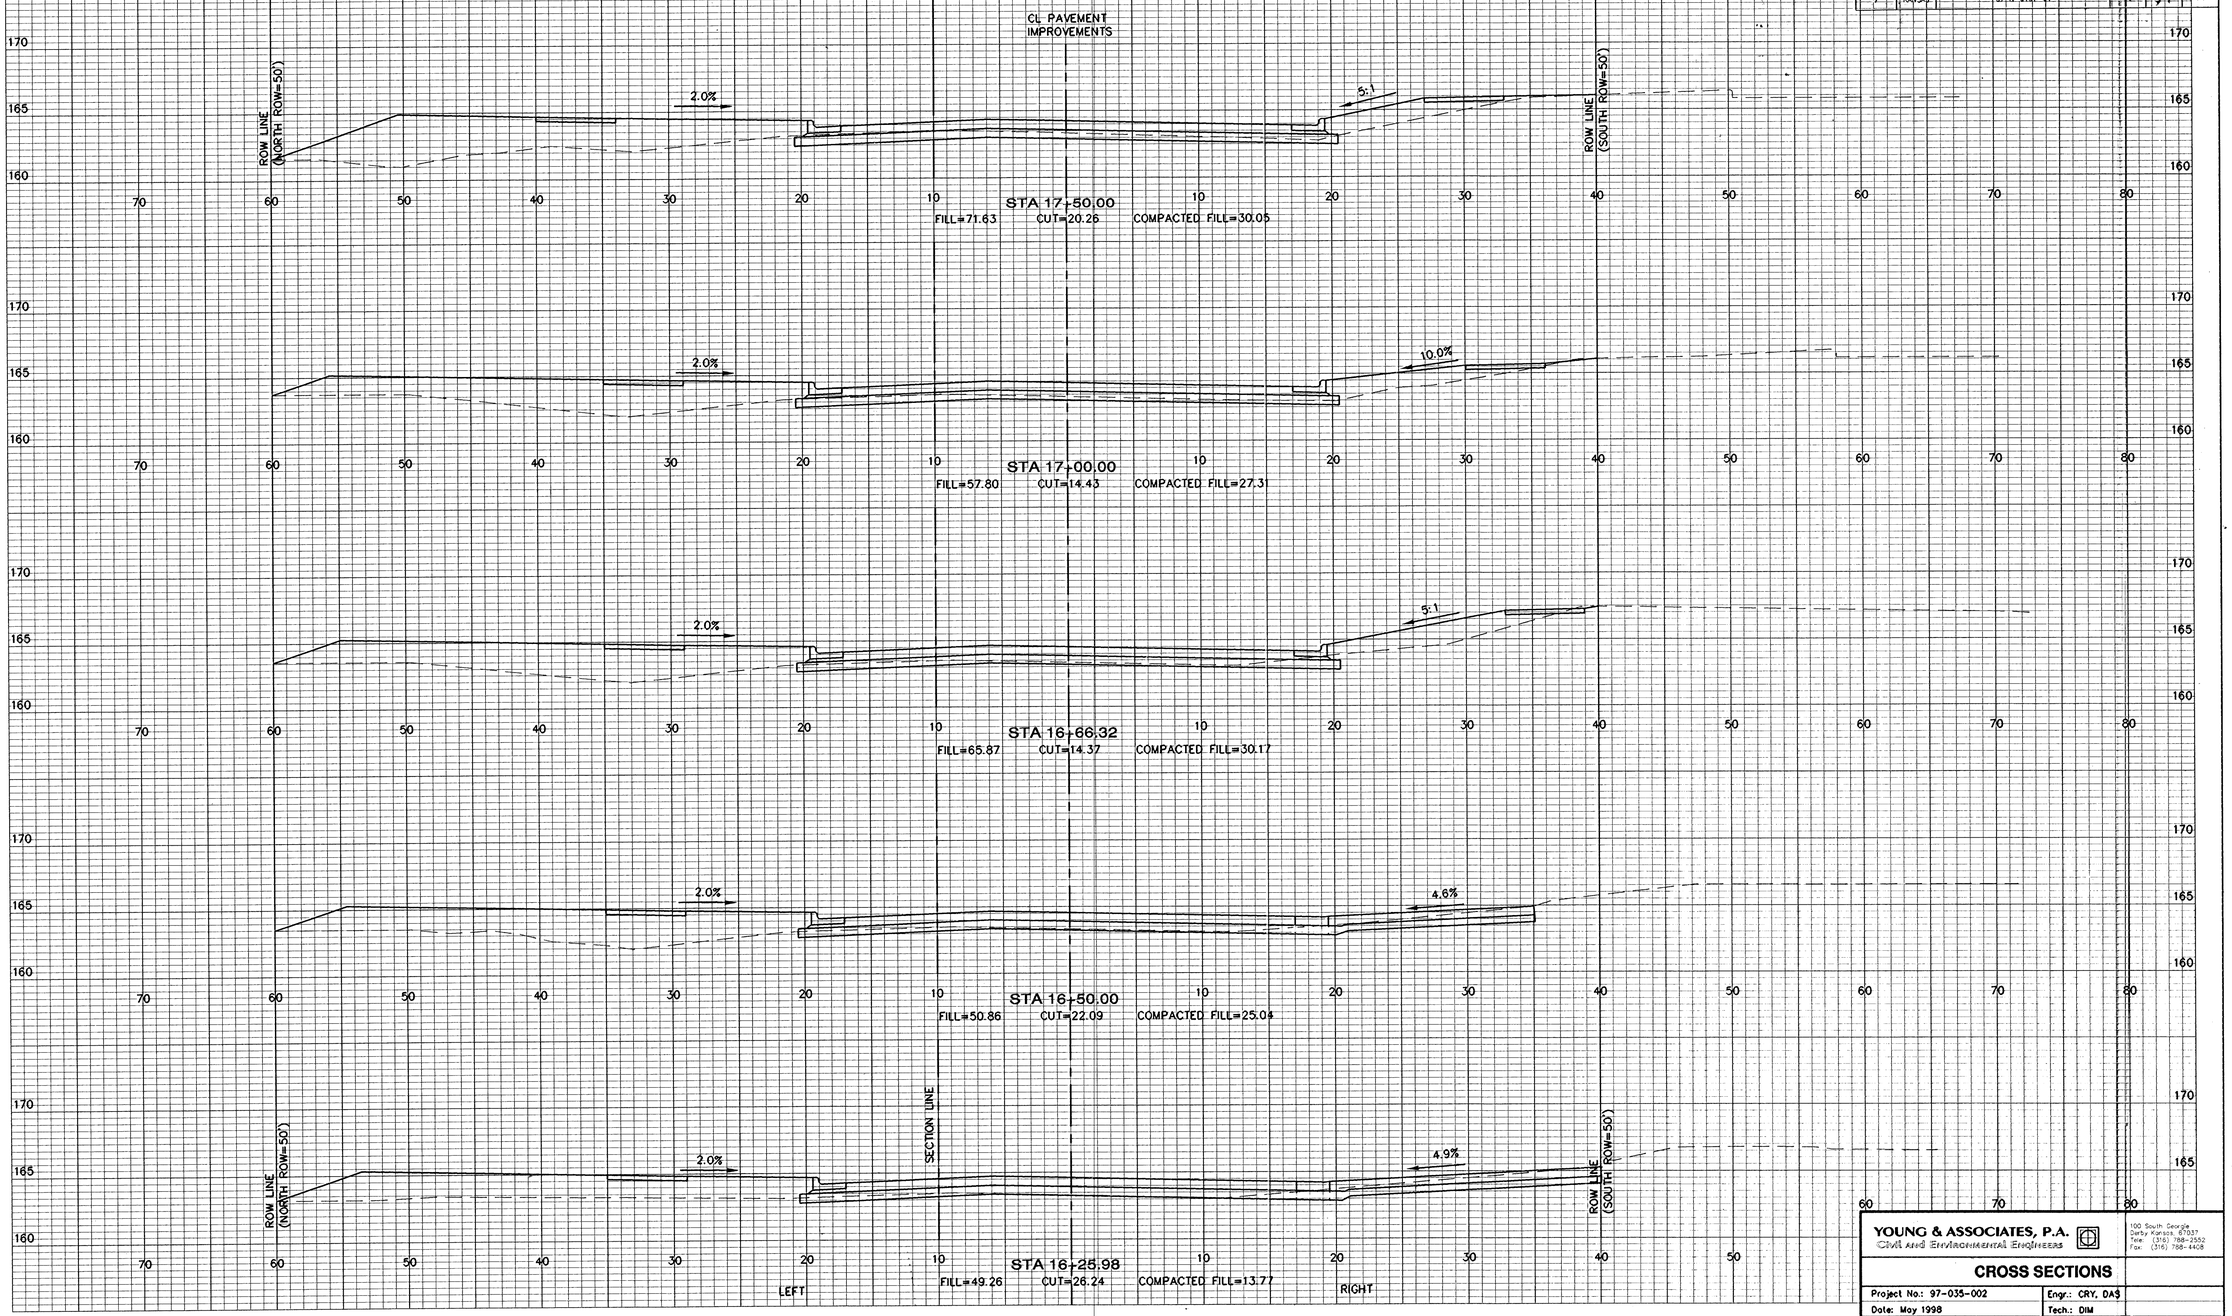

YOUNG & ASSOCIATES, P.A.
Civil and Environmental Engineers
100 South Georgia
Derby, Kansas 67037
Tele: (316) 788-2552
Fax: (316) 788-4408

CROSS SECTIONS

Project No.: 97-035-002	Engr.: CRY, DAS
Date: May 1998	Tech.: DIM
Scale: 1" = 5'	Sheet No. 13 of 74

DIF: VSFCTS.dwg PLOT: 5-27-98 AZ&WWK - 19 SCALE=1"=5'