FHWA REGION NO.	STATE	PROJECT NO.	YEAR	SHEET NO.	TOTAL SHEETS
7	KANSAS	87 N-0137-01	99	60	94

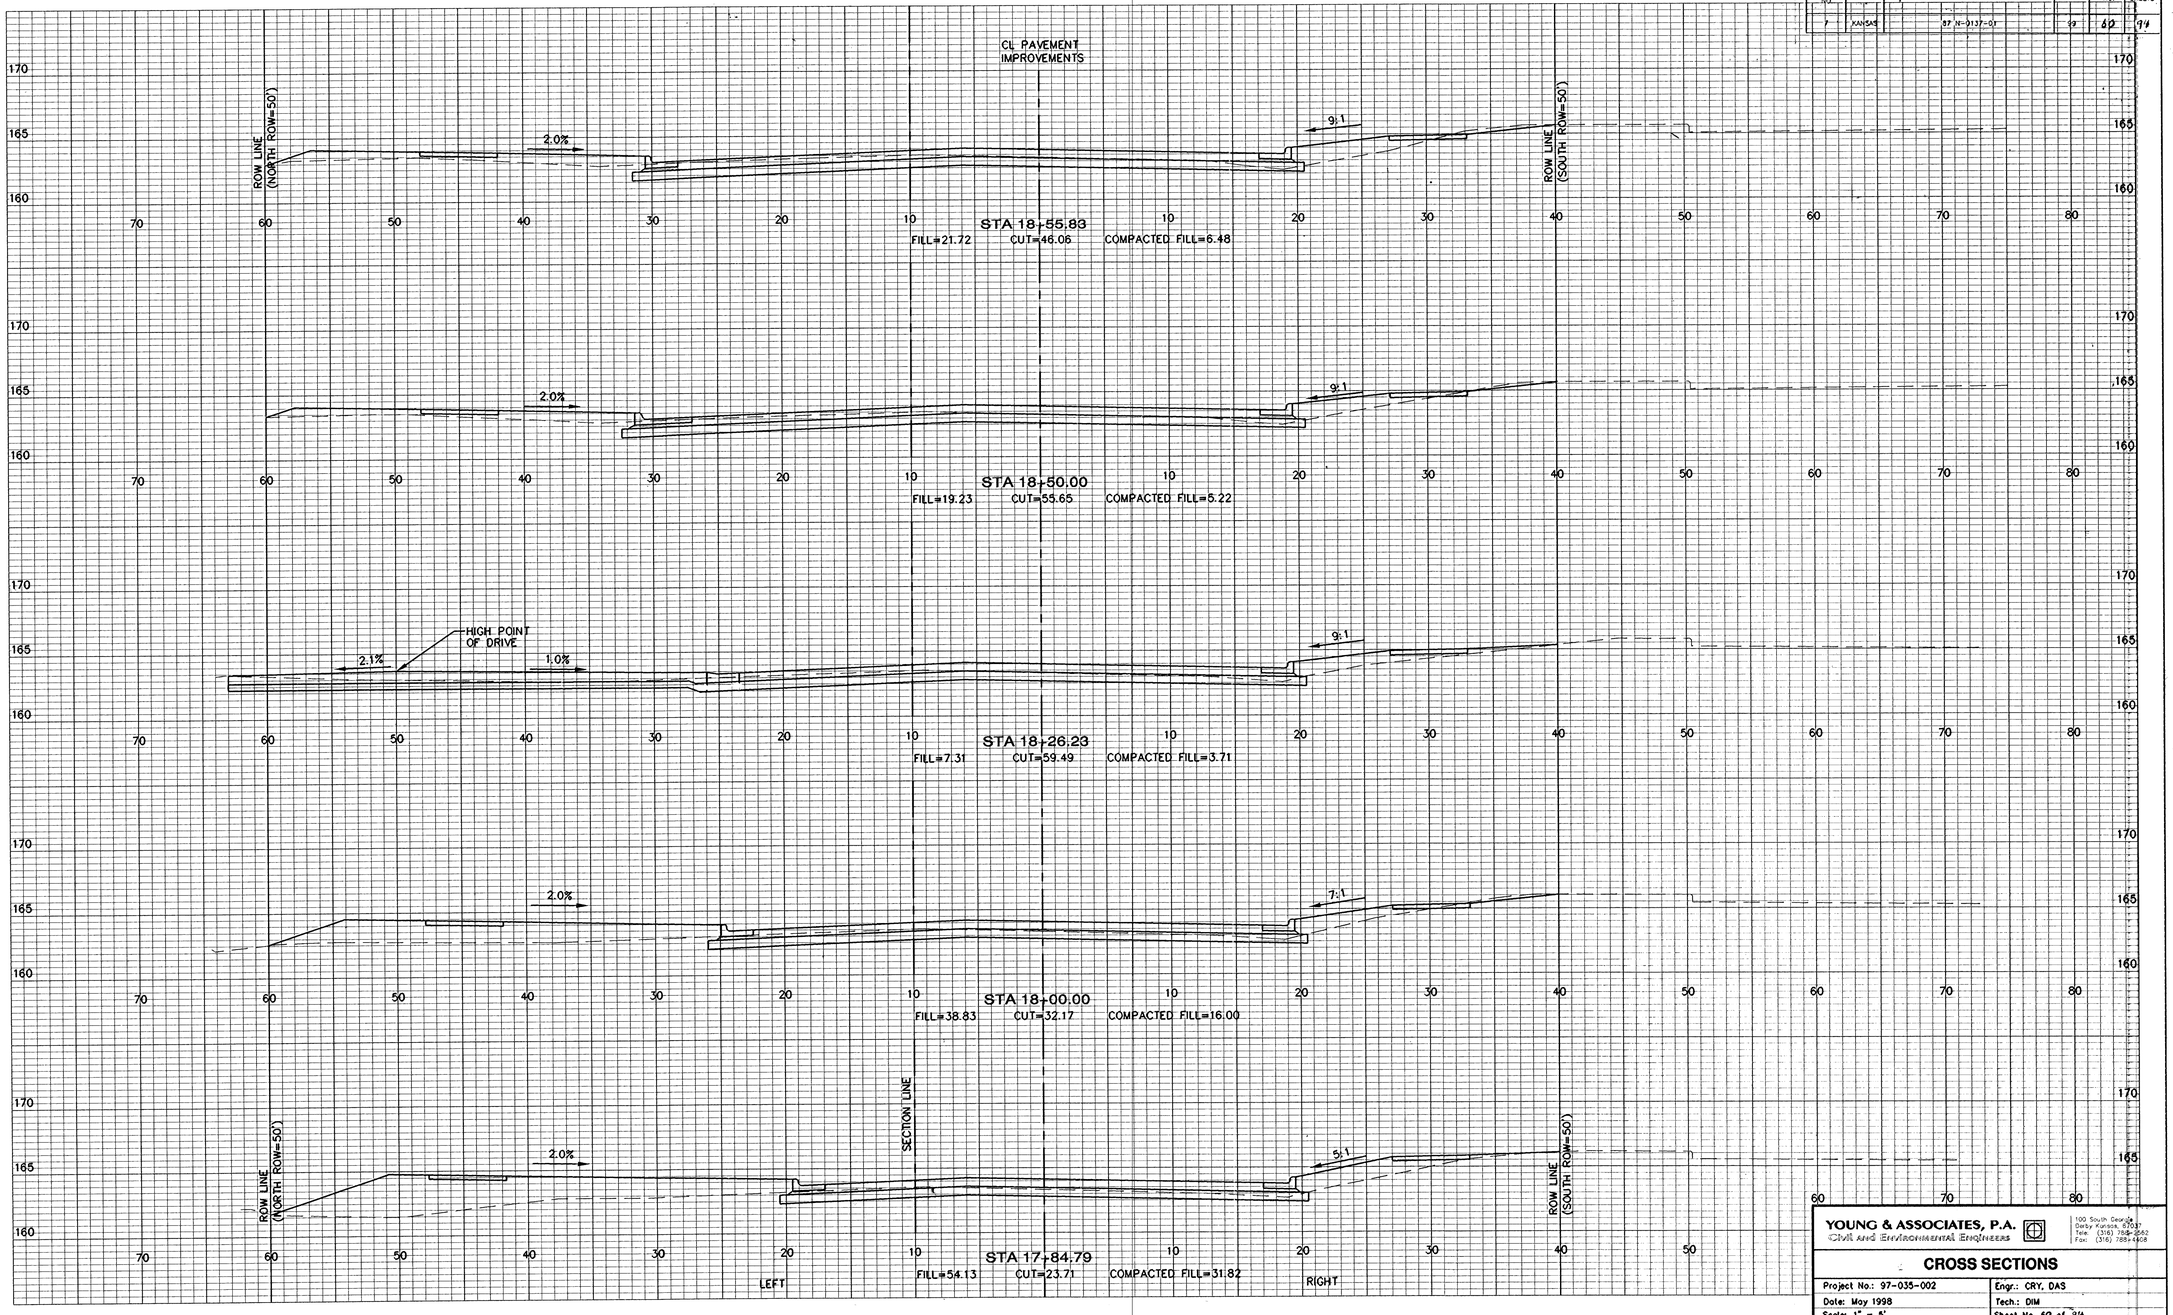

YOUNG & ASSOCIATES, P.A.
Civil and Environmental Engineers
100 South Georgia
Derby Kansas, 67037
Tele: (316) 788-2562
Fax: (316) 788-4608

CROSS SECTIONS

Project No.: 97-035-002	Engr.: CRY, DAS
Date: May 1998	Tech.: DIM
Scale: 1" = 5'	Sheet No. 60 of 94