| FHWA REGION NO. | STATE | PROJECT NO. | YEAR | SHEET NO. | TOTAL SHEETS |
|---|---|---|---|---|---|
| 7 | KANSAS | 87 N-0137-01 | 99 | 63 | 99 |

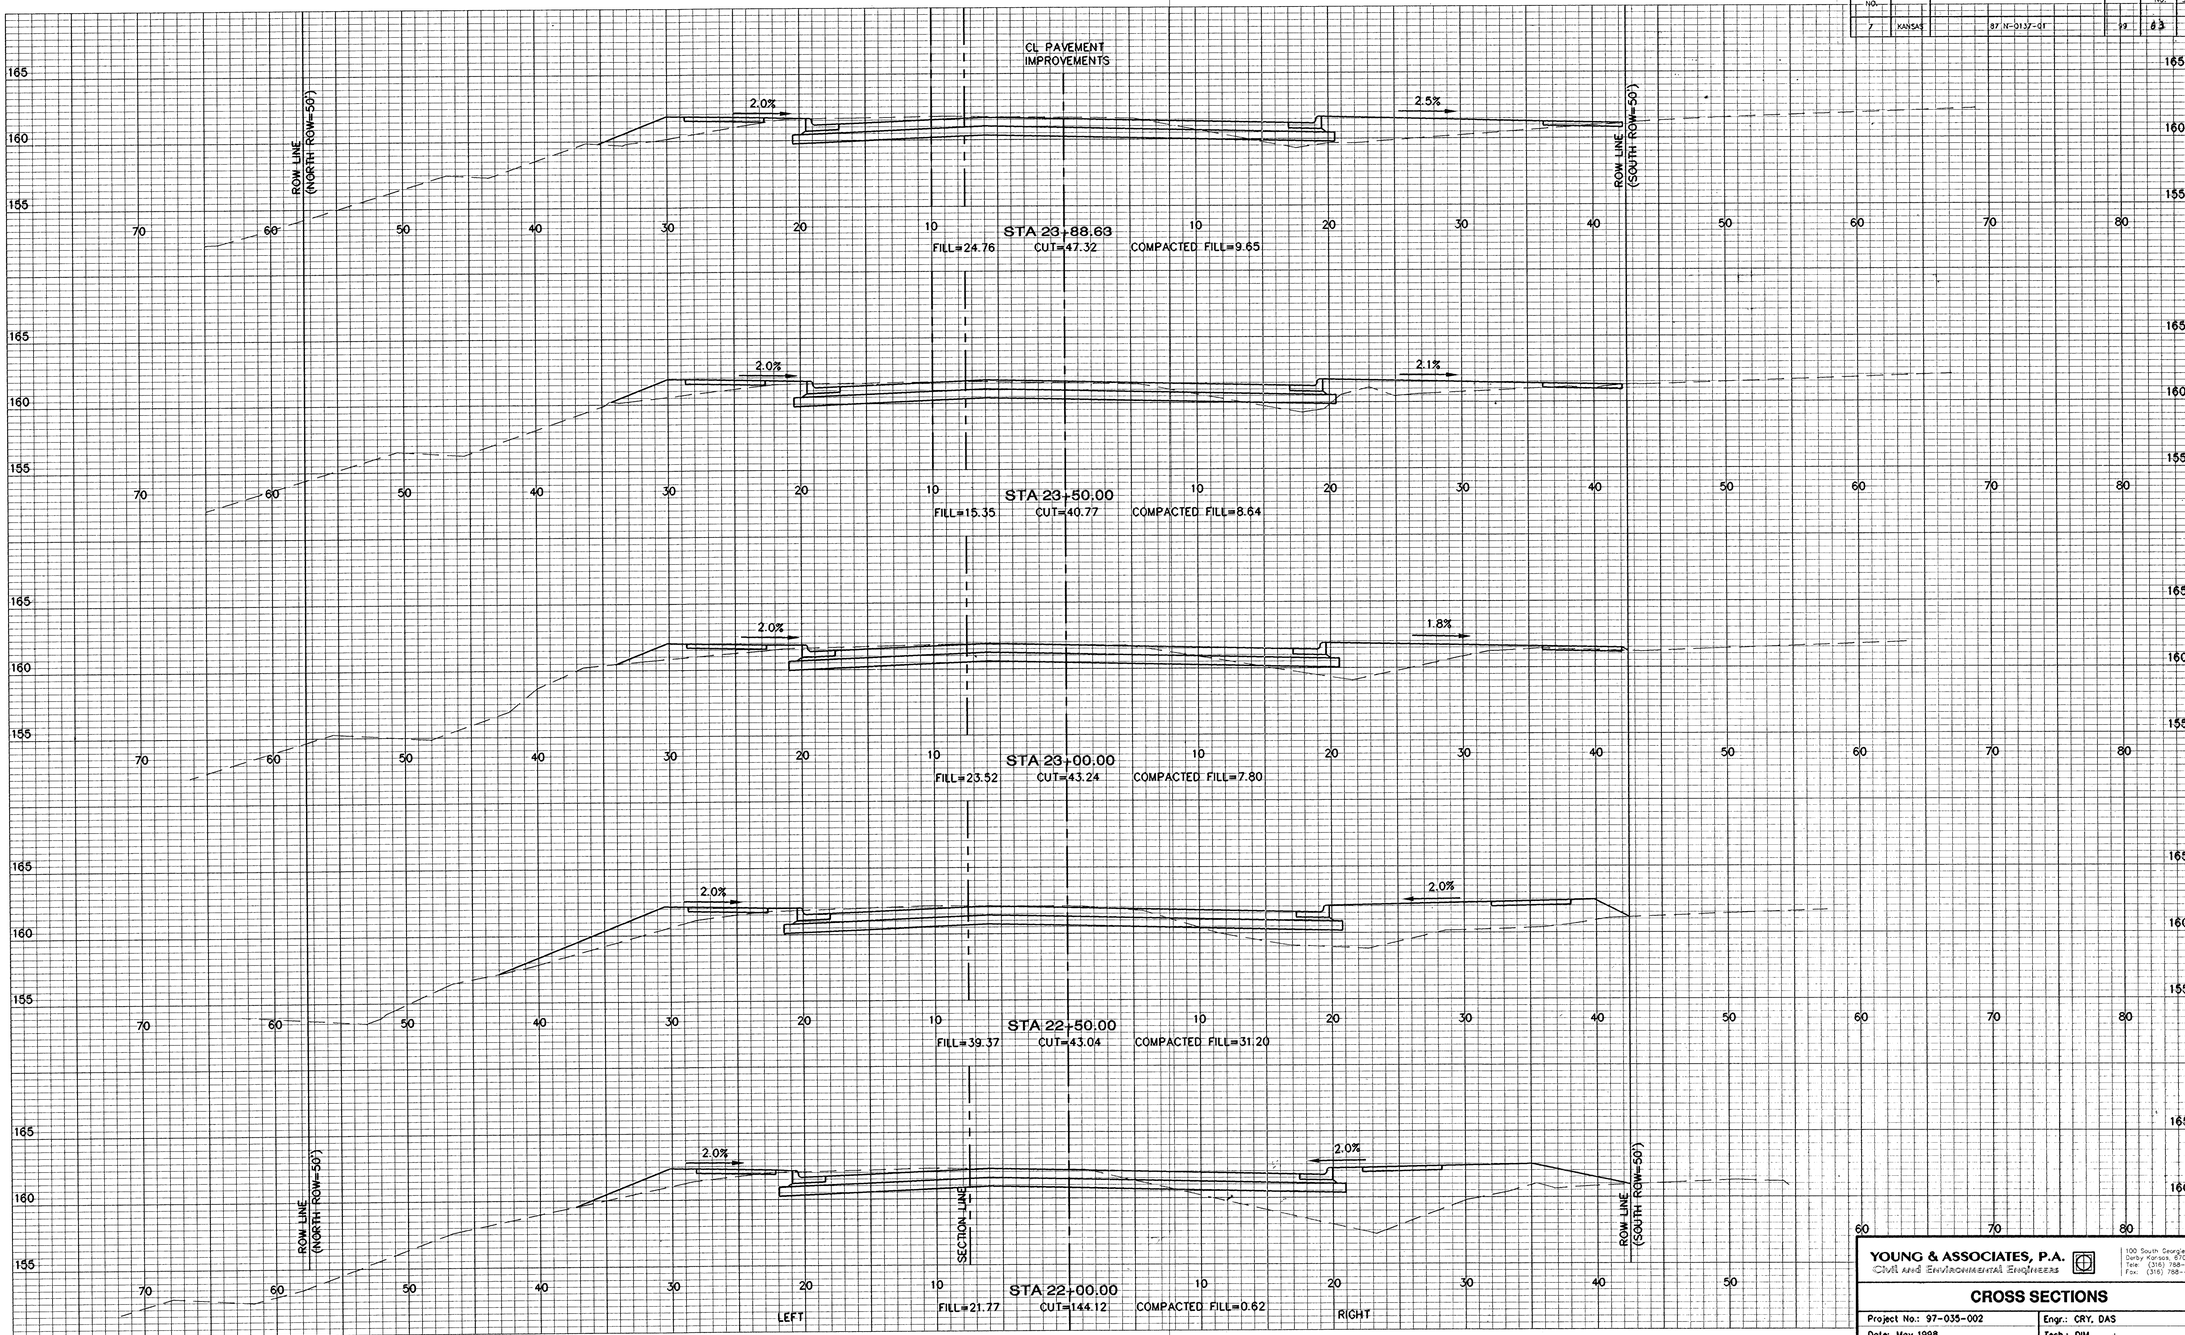


**YOUNG & ASSOCIATES, P.A.**
Civil and Environmental Engineers

100 South Georgia
Derby, Kansas 67037
Tele: (316) 788-2552
Fax: (316) 788-4406

## CROSS SECTIONS

| | |
|---|---|
| Project No.: 97-035-002 | Engr.: CRY, DAS |
| Date: May 1998 | Tech.: DIM |
| Scale: 1" = 5' | Sheet No. 63 of 99 |