FHWA REGION NO.	STATE	PROJECT NO.	YEAR	SHEET NO.	TOTAL SHEETS
7	KANSAS	87 N-0137-01	99	14	94

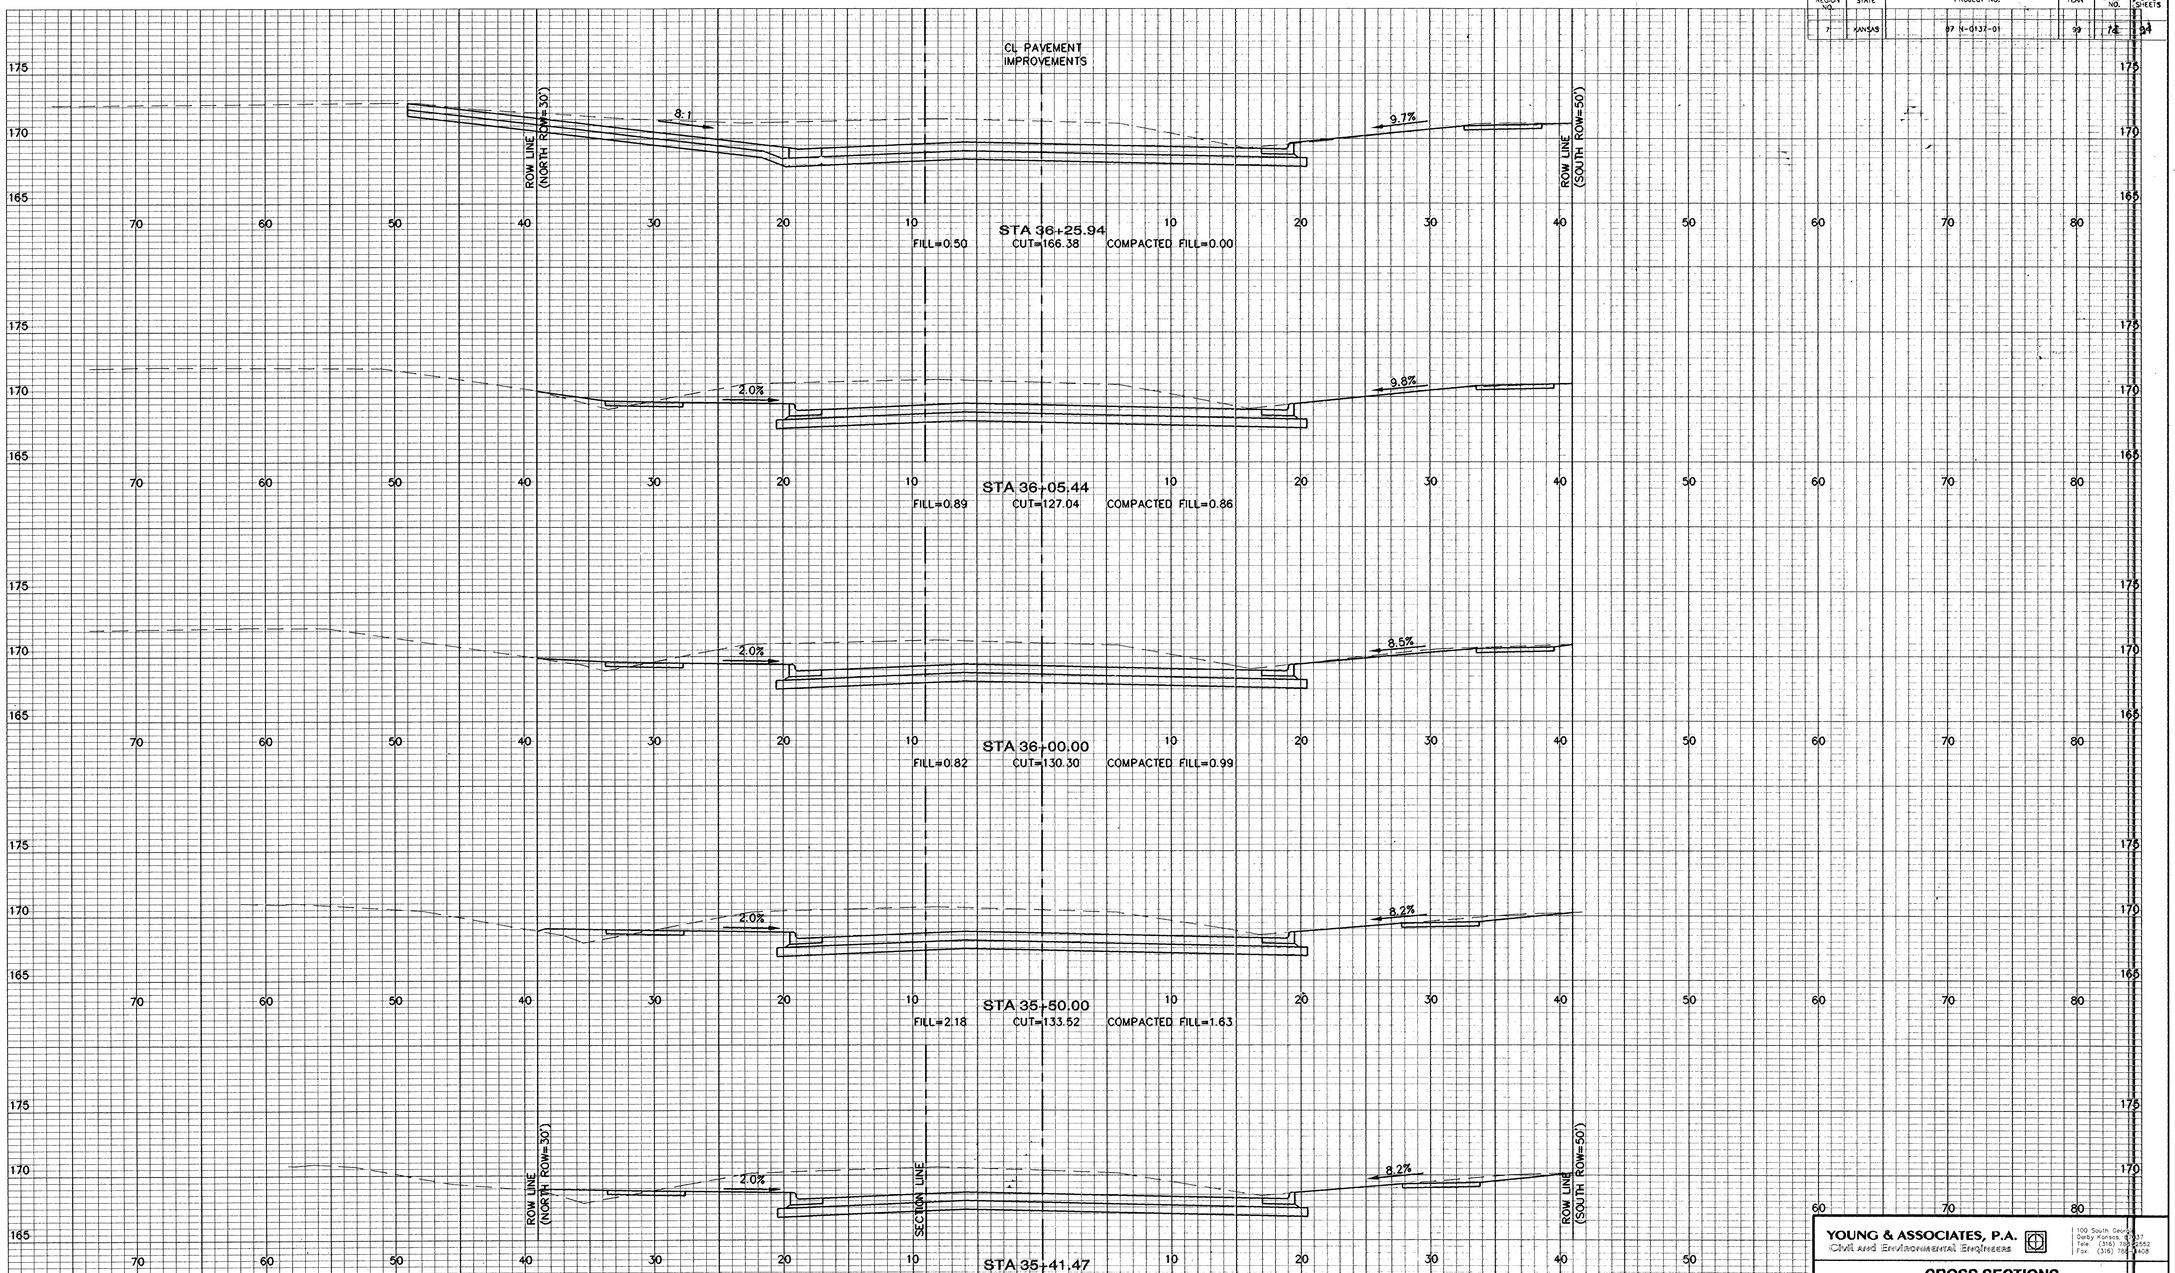

YOUNG & ASSOCIATES, P.A.
Civil and Environmental Engineers

100 South George
Derby Kansas, 67037
Tele: (316) 788-2552
Fax: (316) 788-3408

CROSS SECTIONS