
FHWA REGION NO.	STATE	PROJECT NO.	YEAR	SHEET NO.	TOTAL SHEETS
7	KANSAS	97 N-0137-01	99	19	99

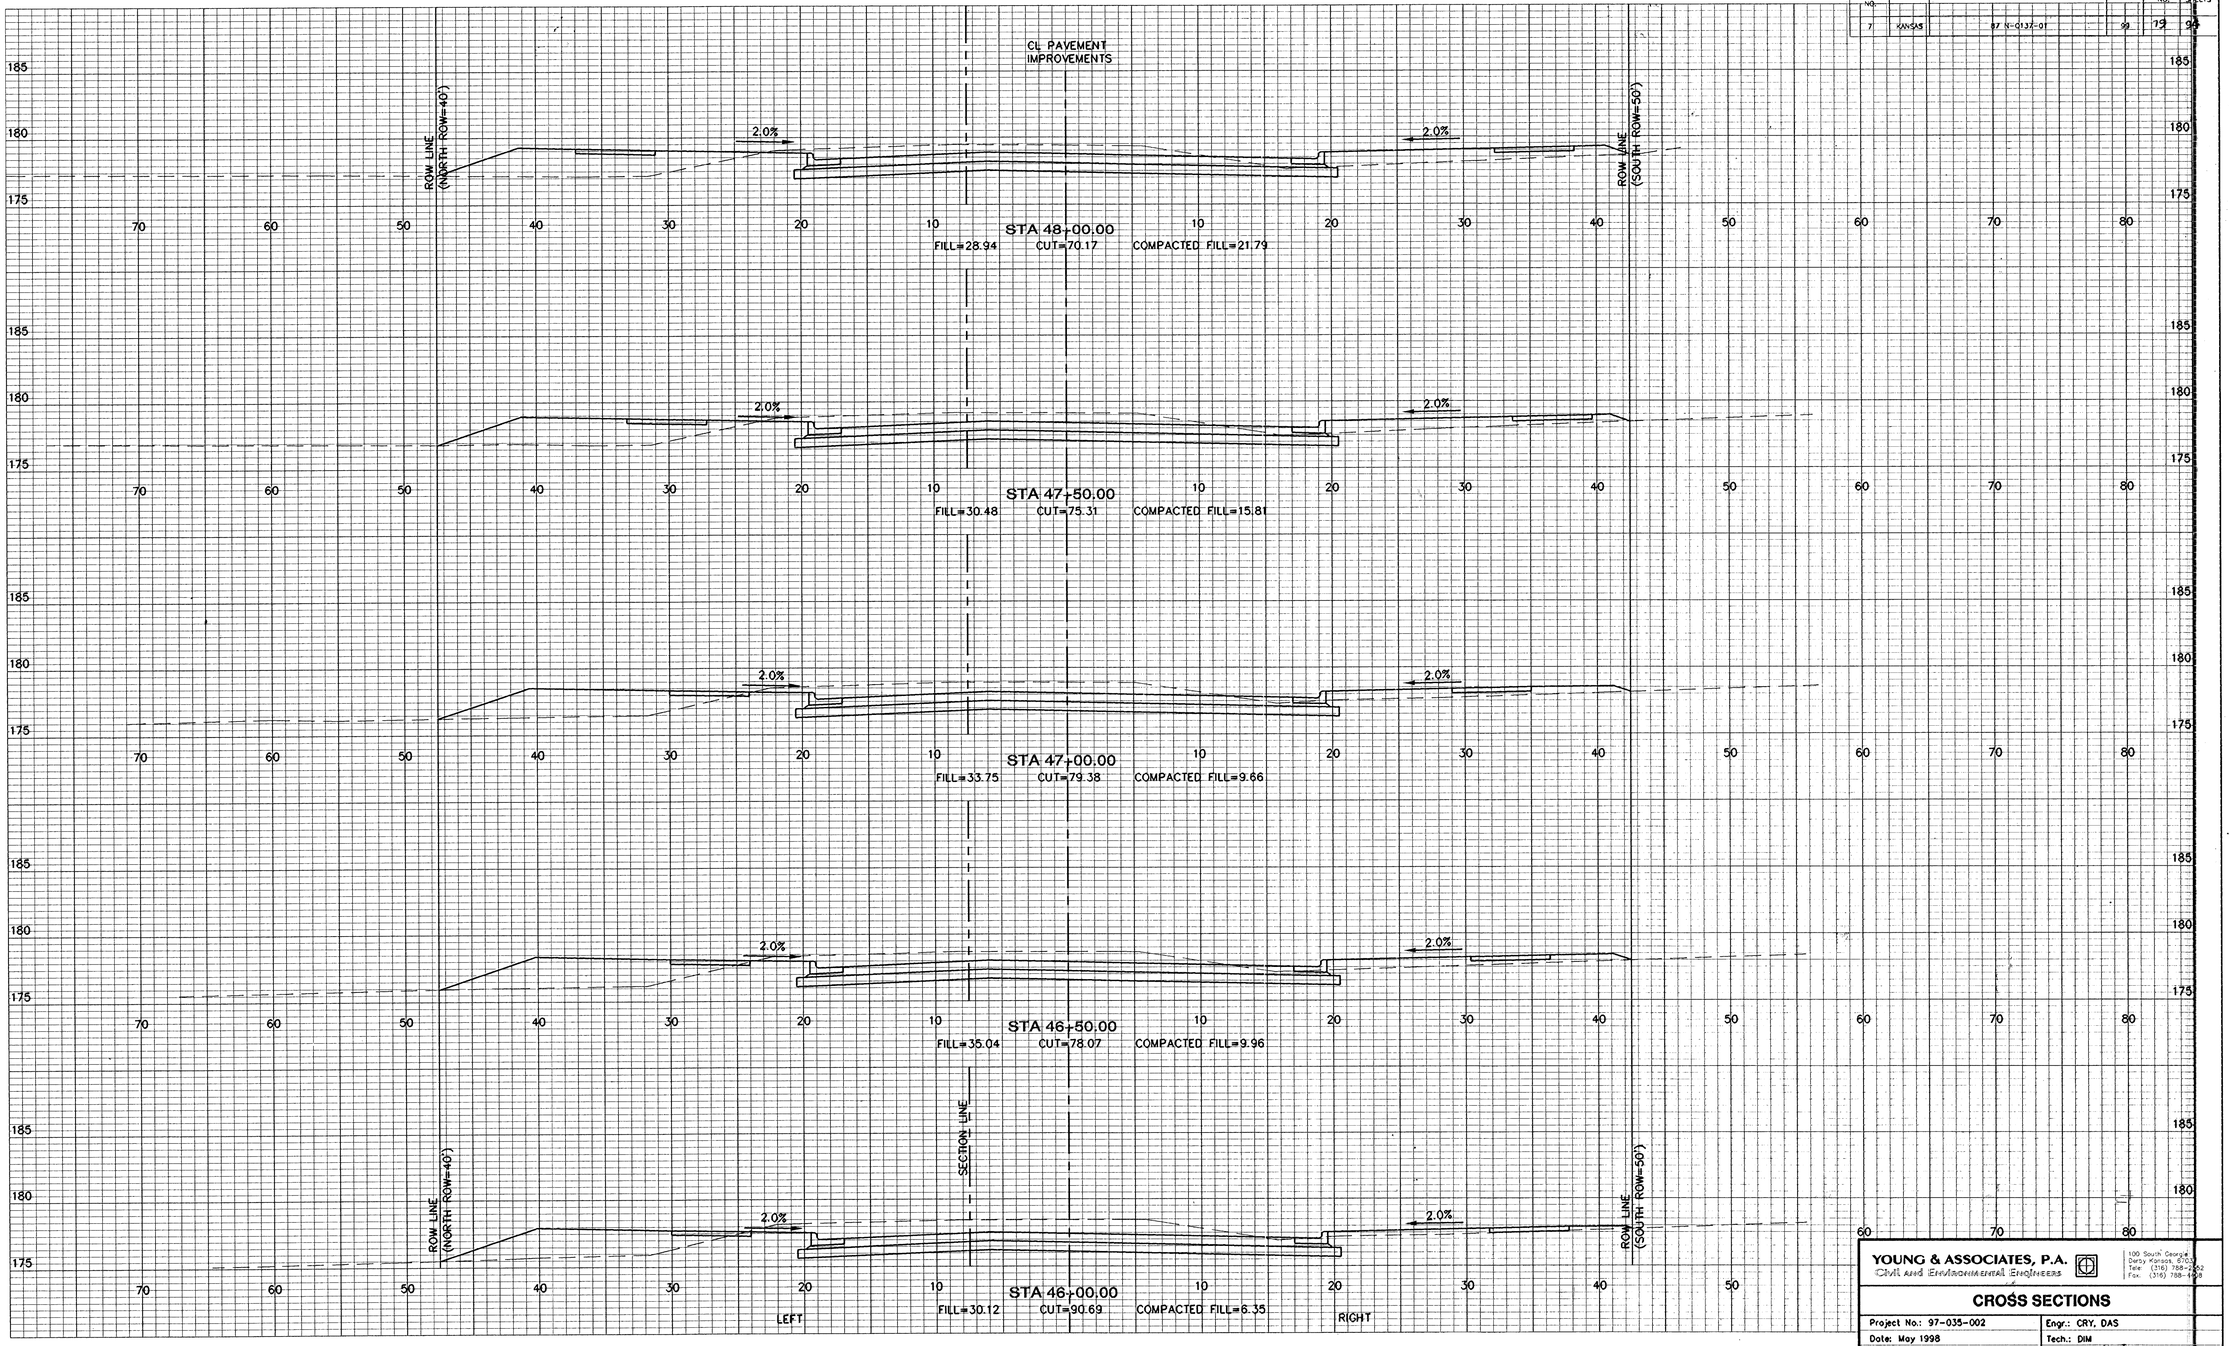

YOUNG & ASSOCIATES, P.A.
Civil and Environmental Engineers
100 South Georgie
Derby, Kansas 67037
Tele: (316) 788-1662
Fax: (316) 788-1923

CROSS SECTIONS

Project No.: 97-035-002	Engr.: CRY, DAS
Date: May 1998	Tech.: DIM
Scale: 1" = 5'	Sheet No. 19 of 99

DATE: 5-27-98 PLOT: XSEC1724.dwn DRAWN AT SCALE 1"=5'