
FHWA REGION NO.	STATE	PROJECT NO.	YEAR	SHEET NO.	TOTAL SHEETS
7	KANSAS	97 N-0137-01	98	80	94

CL PAVEMENT IMPROVEMENTS

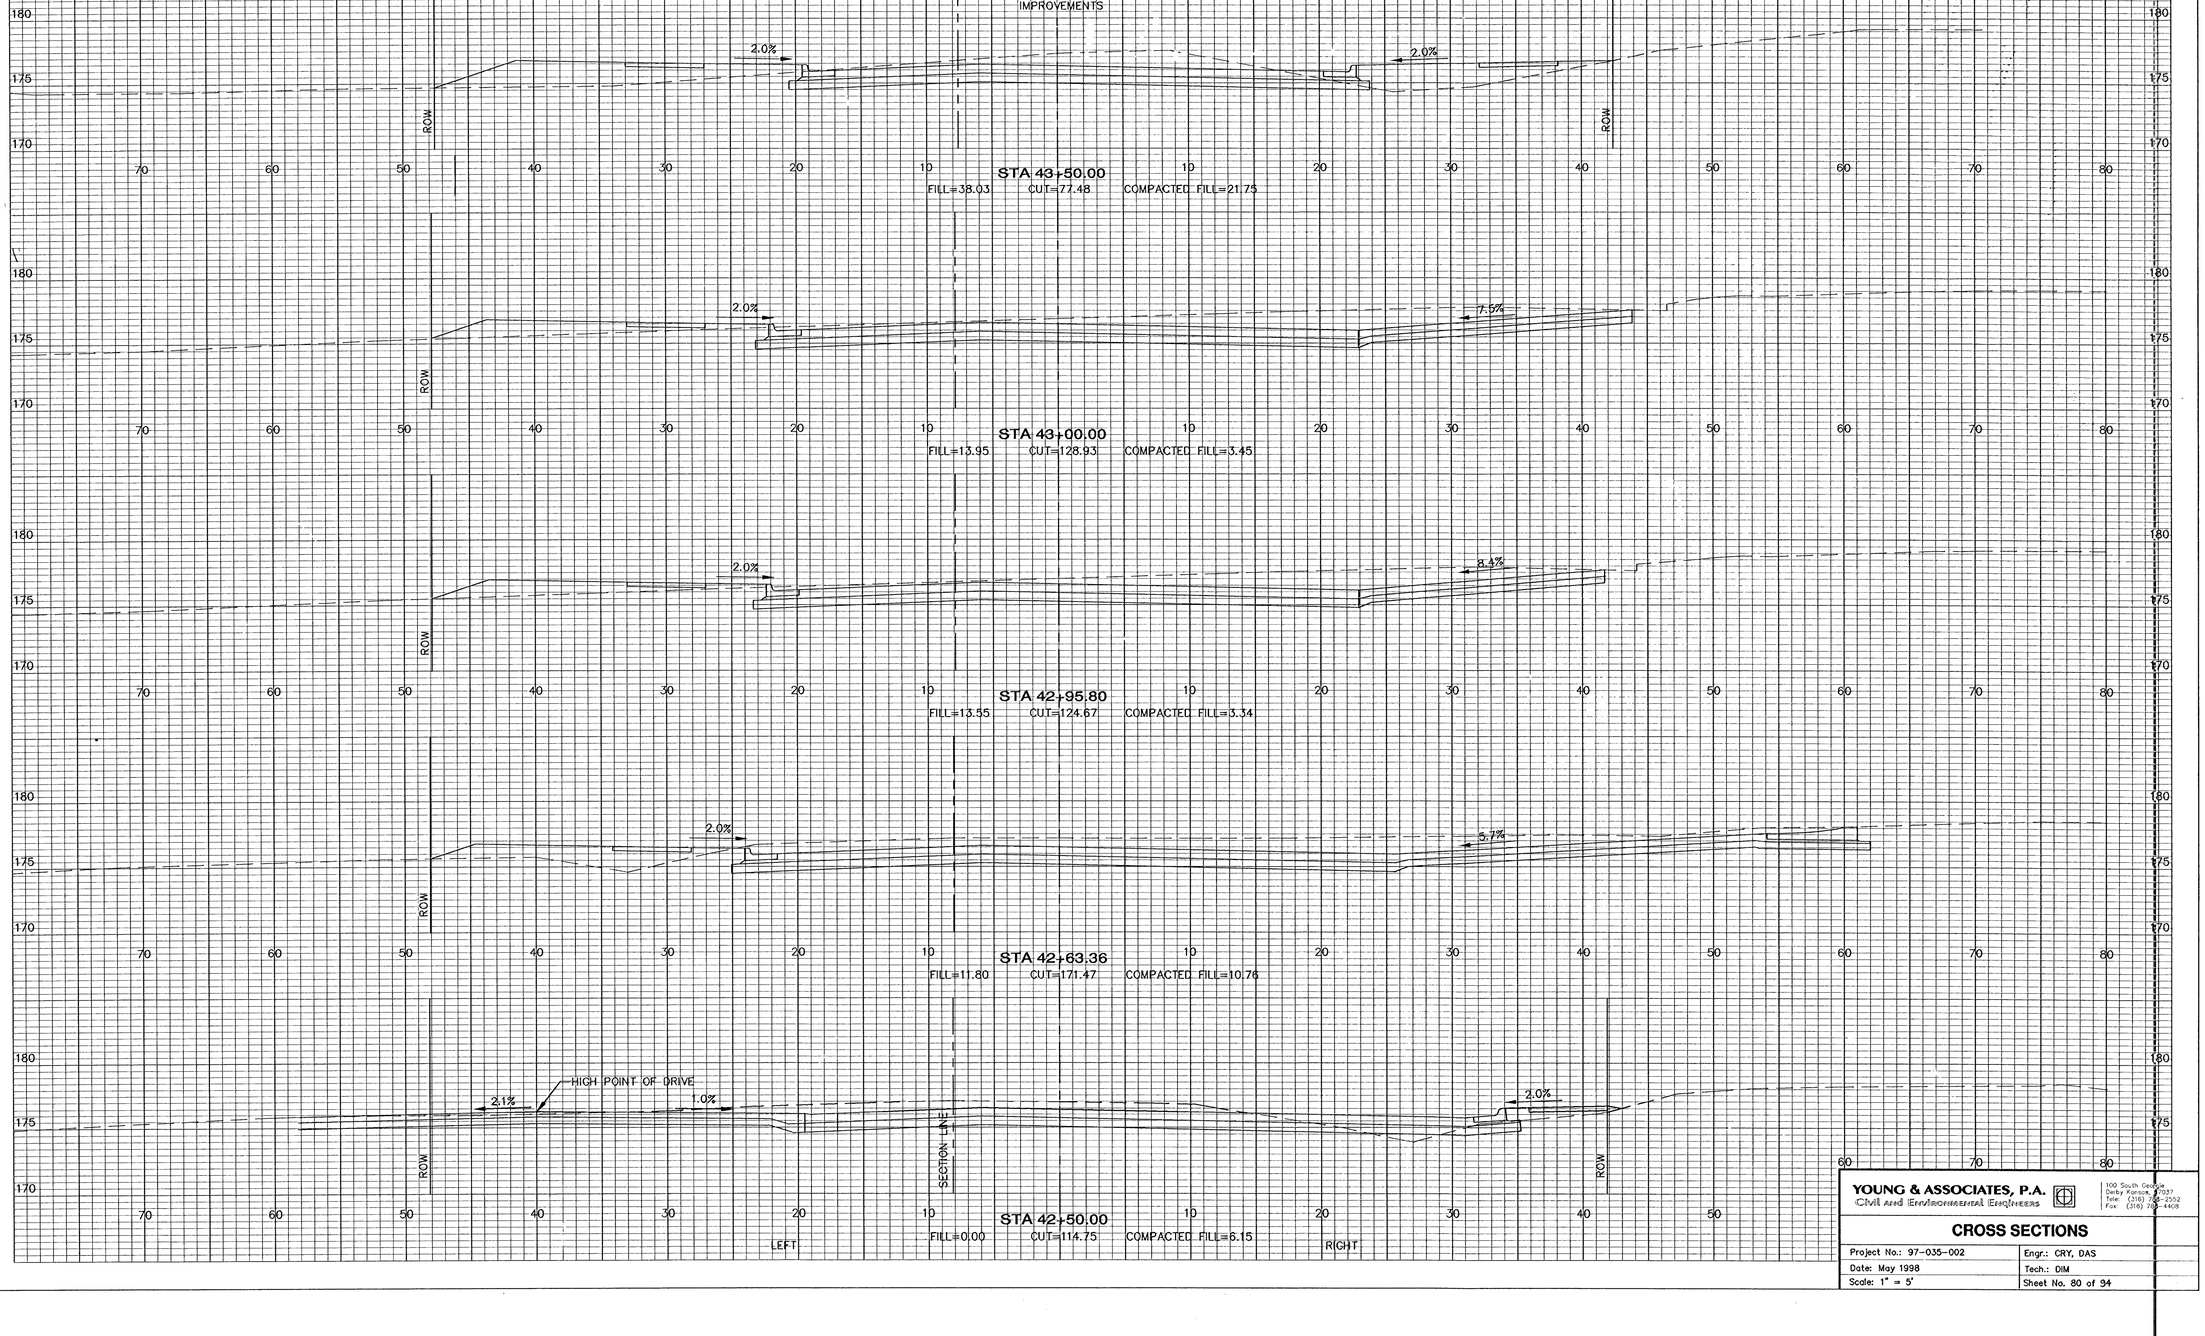

YOUNG & ASSOCIATES, P.A.
Civil and Environmental Engineers
100 South Georgia
Derby Kansas 67037
Tele: (316) 788-2552
Fax: (316) 788-4408

CROSS SECTIONS

Project No.: 97-035-002	Engr.: CRY, DAS
Date: May 1998	Tech.: DIM
Scale: 1" = 5'	Sheet No. 80 of 94

FILE: XSECT22.dwn PLOT: 4-6-98 AT:NOON r:12 SCALE:1"=5'