
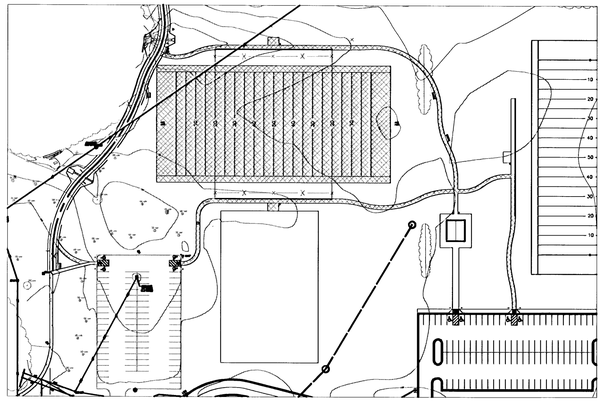


A ALTERNATE 1

0' 50' 100' 200'
1"=100'-0.0"


ALTERNATE 1 INCLUDES:
IRRIGATION AND 2 BLEACHERS FOR THE EXISTING FOOTBALL FIELD, CONCRETE WALKS, 2 BENCHES, 2 TRASH RECEPTACLES, 2 BIKE RACKS AND SEEDING TO AREAS DISTURBED BY CONSTRUCTION.

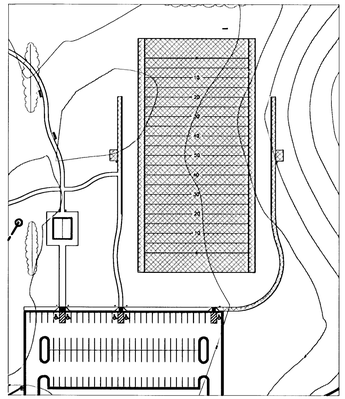

B ALTERNATE 2

0' 50' 100' 200'
1"=100'-0.0"


ALTERNATE 2 INCLUDES:
CONSTRUCTION OF THE NEW FOOTBALL FIELD, IRRIGATION, 2 BLEACHERS, 2 GOAL POSTS, 1 SCORE BOARD, CONCRETE WALKS, 2 TRASH RECEPTACLES AND SEEDING TO AREAS DISTURBED BY CONSTRUCTION.

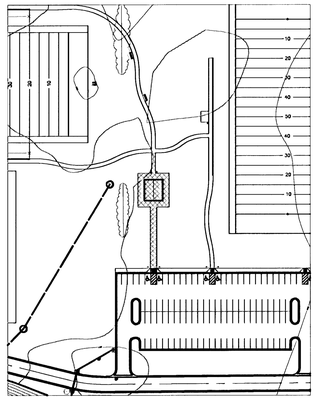

C ALTERNATE 3

0' 50' 100' 200'
1"=100'-0.0"

ALTERNATE 3 INCLUDES:
CONCESSION / RESTROOM BUILDING, CONCRETE WALKS, 2 TRASH RECEPTACLES AND SEEDING TO AREAS DISTURBED BY CONSTRUCTION.

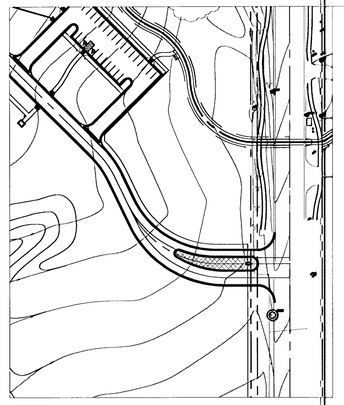

D ALTERNATE 4

0' 50' 100' 200'
1"=100'-0.0"


ALTERNATE 4 INCLUDES:
ENTRY MONUMENT, LIGHTING AND SEEDING TO AREAS DISTURBED BY CONSTRUCTION.



E ALTERNATE 5

0' 50' 100' 200'
1"=100'-0.0"


ALTERNATE 5 INCLUDES:
PLAY EQUIPMENT AND SURFACE, CONCRETE WALKS, 5 BENCHES, 4 PICNIC SHELTERS, 8 PICNIC TABLES, 4 TRASH RECEPTACLES, 3 BIKE RACKS AND SEEDING TO AREAS DISTURBED BY CONSTRUCTION.

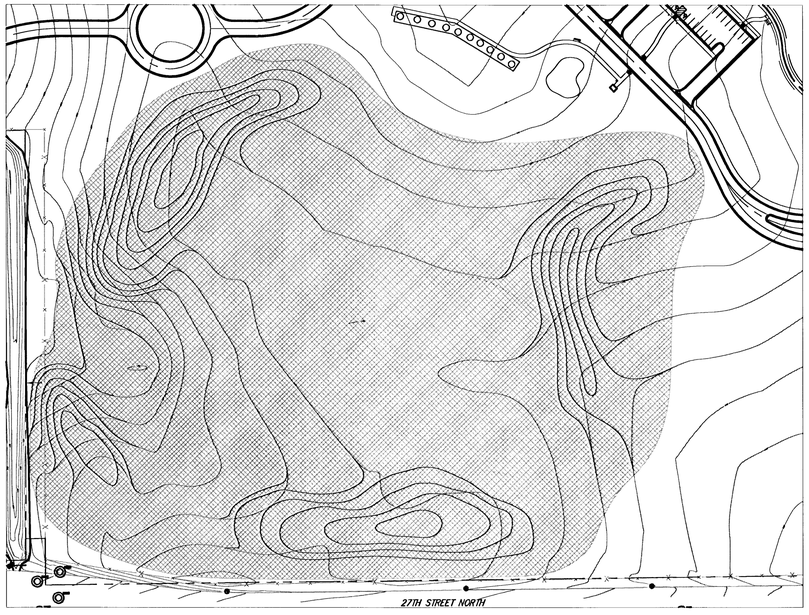

F ALTERNATE 6

0' 50' 100' 200'
1"=100'-0.0"


ALTERNATE 6 INCLUDES:
BERMING AND SEEDING TO AREAS DISTURBED BY CONSTRUCTION.

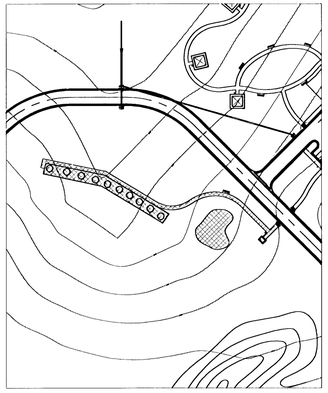

G ALTERNATE 7

0' 50' 100' 200'
1"=100'-0.0"

ALTERNATE 7 INCLUDES:
STARTER BUILDING, ARTIFICIAL PUTTING GREEN, 10 SYNTHETIC TEE PADS, CONCRETE WALKS, 1 BENCH, 1 TRASH RECEPTACLE AND SEEDING TO AREAS DISTURBED BY CONSTRUCTION.

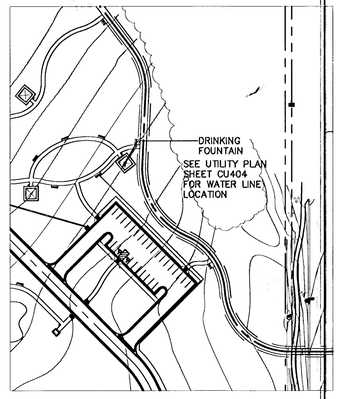

H ALTERNATE 8

0' 50' 100' 200'
1"=100'-0.0"

ALTERNATE 8 INCLUDES:
DRINKING FOUNTAIN AT PLAY AREA, EXTENDING WATER LINE TO SERVICE FOUNTAIN AND WATER METER ASSEMBLY.

GossenLivingston
Architecture
120 North Emporia
Wichita, KS 67202
tel [316] 265-1387
fax [316] 265-1394

M.K.E.C.
411 N. WEBB ROAD
WICHITA, KS. 67206
(316) - 684-9600

GROVE PARK IMPROVEMENTS
PROJECT NAME

ALTERNATES
SHEET TITLE

SRB	LES	TDM
DESIGN BY:	DRAWN BY:	CHECKED BY:
OCTOBER 2001	1003.010	CI102 / 50
DATE	JOB NO.	SHEET/OF