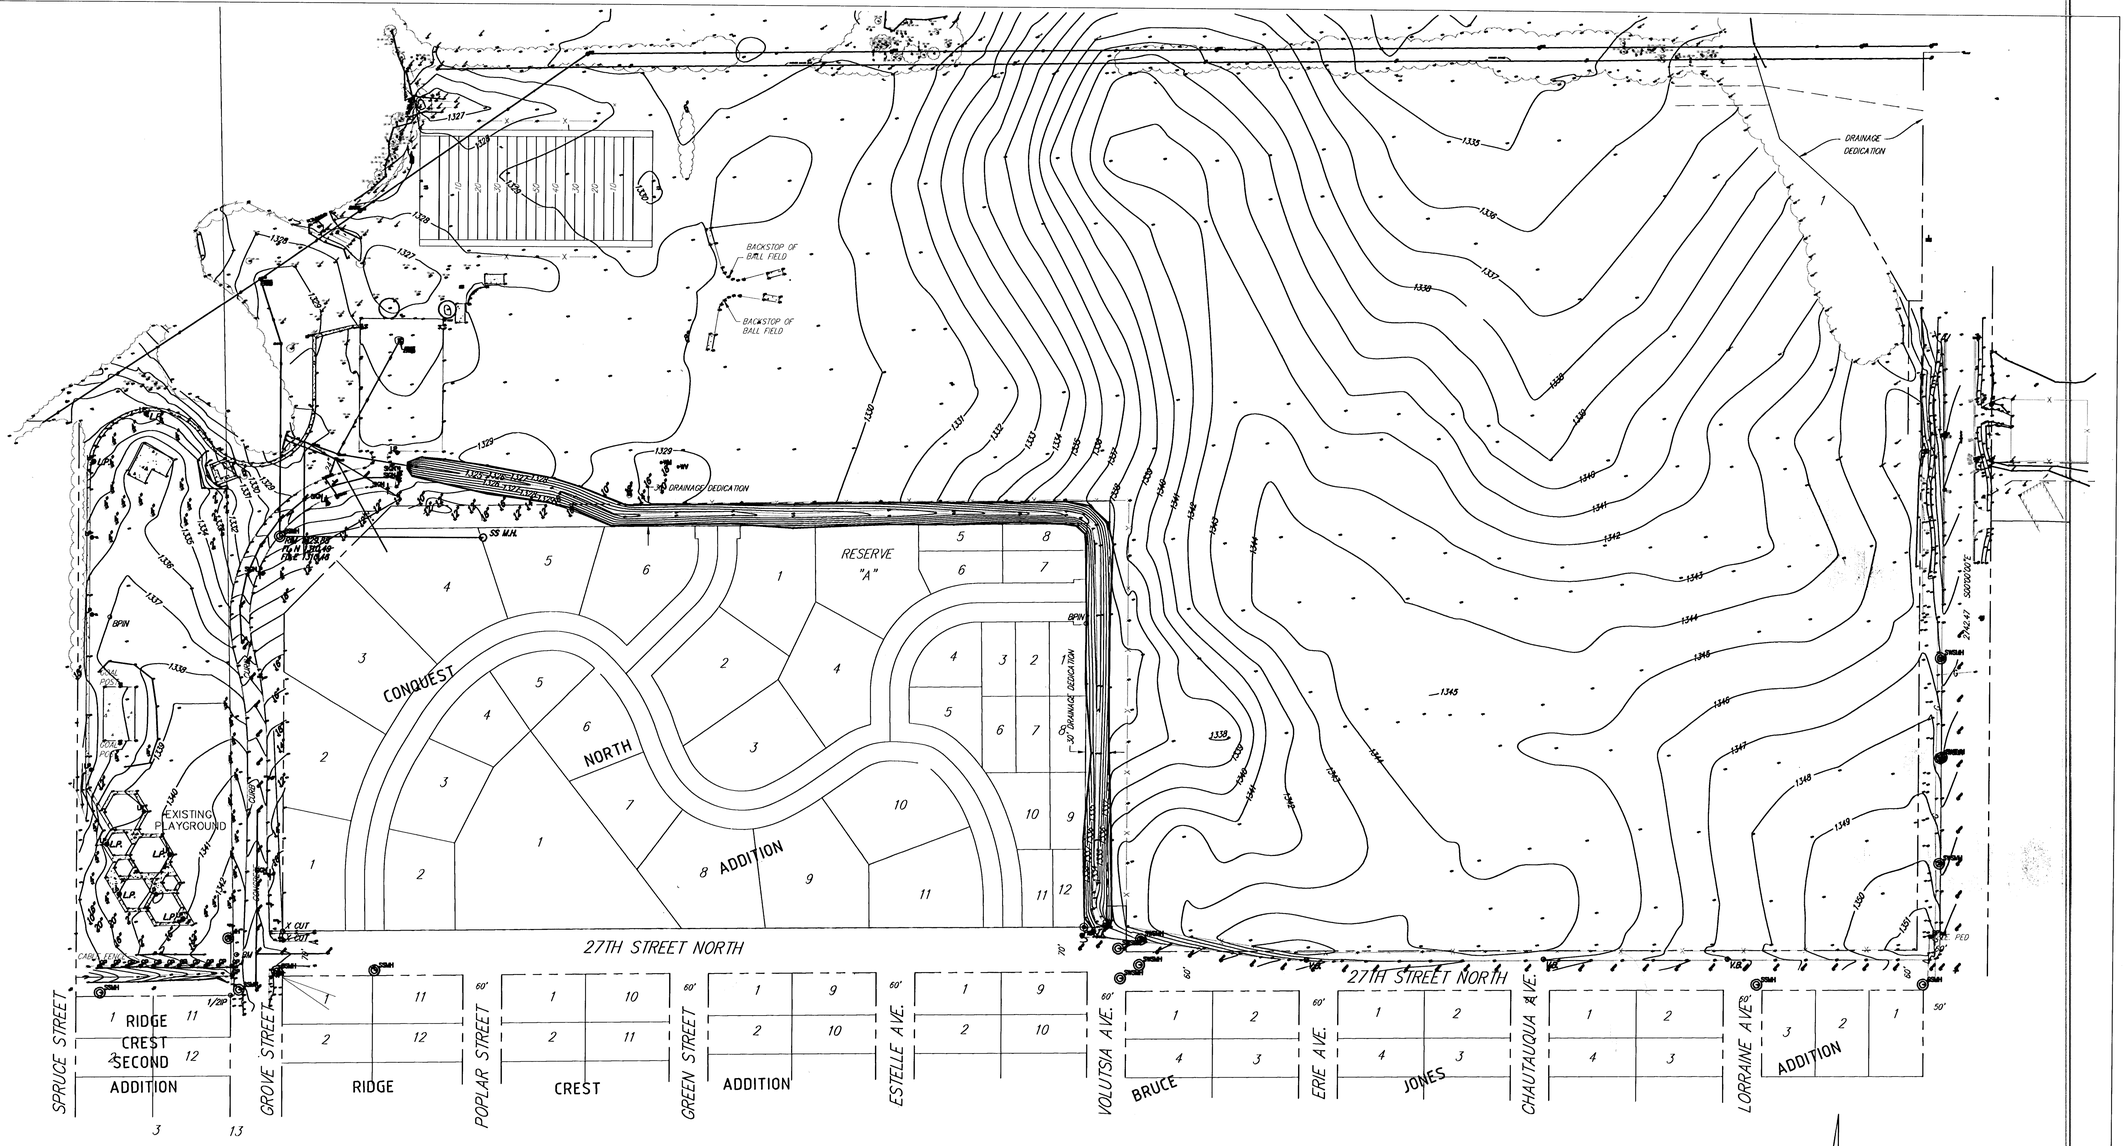


A SITE SURVEY

0' 50' 100' 200'
1"=100'-0.0"

SRB
924 NORTH MAIN
WICHITA, KANSAS 67203
http://www.srb1.com
316-264-8008
FAX 264-4621
E-mail: srb@srb1.com
SAVOY, RUGGLES & BOHM, P. A.
ENGINEERING & SURVEYING

LEGAL DISCRIPTION:
LOT 1 NELSON'S HILLSIDE PARK ADDITION

GossenLivingston
Architecture
420 South Topeka
Wichita, KS 67202
Tel (316) 265-1387
Fax (316) 265-3848

M.K.E.C.
411 N. WEBB ROAD
WICHITA, KS. 67206
(316) - 684-9600

GROVE PARK IMPROVEMENTS
PROJECT NAME

SITE SURVEY
SHEET TITLE

SRB	LES	TDM
DESIGN BY:	DRAWN BY:	CHECKED BY:
OCTOBER 2001	1003.010	CS101 / 50
DATE	JOB NO.	SHEET/OF