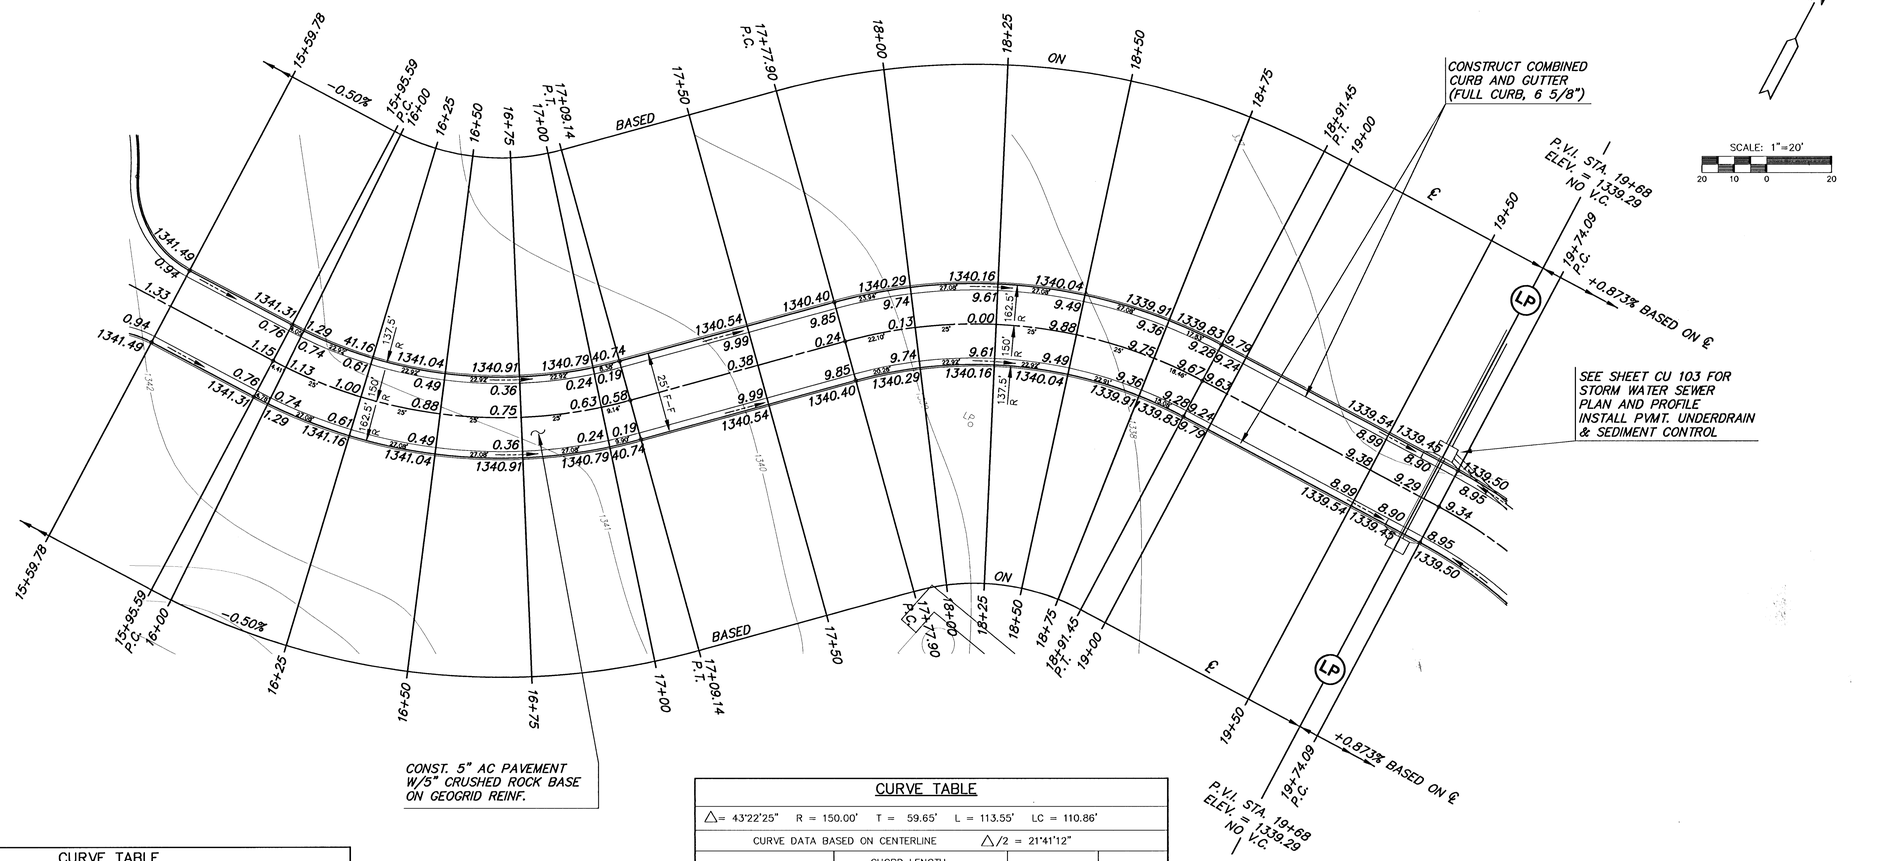


CURVE TABLE

△= 43°22'25" R = 150.00' T = 59.65' L = 113.55' LC = 110.86'

CURVE DATA BASED ON CENTERLINE △/2 = 21°41'12"

STATION	ARC	CHORD LENGTH 13'Off LtCb	CHORD LENGTH 13'Off RtCb	DEFLECTION	TOTAL DEFLECTION
15+95.59	–	–	–	00°00'00"	00°00'00"
16+25.00	29.41'	24.47'	34.26'	05°37'01"	05°37'01"
16+50.00	25.00'	20.81'	29.13'	04°46'29"	10°23'30"
16+75.00	25.00'	20.81'	29.13'	04°46'29"	15°09'58"
17+00.00	25.00'	20.81'	29.13'	04°46'29"	19°56'27"
17+09.14	9.14'	7.62'	10.66'	01°44'45"	21°41'13"
				Def/Ft =11.45916 Min.	

CURVE TABLE

△= 43°22'25" R = 150.00' T = 59.65' L = 113.55' LC = 110.86'

CURVE DATA BASED ON CENTERLINE △/2 = 21°41'12"

STATION	ARC	CHORD LENGTH 13'Off LtCb	CHORD LENGTH 13'Off RtCb	DEFLECTION	TOTAL DEFLECTION
17+77.90	–	–	–	00°00'00"	00°00'00"
18+00.00	22.10'	25.76'	18.40'	04°13'15"	04°13'15"
18+25.00	25.00'	29.13'	20.81'	04°46'29"	08°59'44"
18+50.00	25.00'	29.13'	20.81'	04°46'29"	13°46'12"
18+75.00	25.00'	29.13'	20.81'	04°46'29"	18°32'41"
18+91.45	16.45'	19.18'	13.70'	03°08'31"	21°41'13"
				Def/Ft =11.45916 Min.	

NOTE:
TOP OF CURB ELEVATIONS SHOWN ARE FOR FULL CURB.

GossenLivingston
Architecture
120 South Maple
Wichita, KS 67202
T [316] 265-1321
F [316] 265-1598

MKEC ENGINEERING CONSULTANTS
411 N. WEBB ROAD
WICHITA, KS. 67206
316 - 684 - 9600

GROVE PARK IMPROVEMENTS
PROJECT NAME

STREET PAVING
SHEET TITLE

JTC	DM	GJA
DESIGN BY:	DRAWN BY:	CHECKED BY:

OCTOBER 2001	01060E4	CP 104 / 50
DATE	JOB NO.	SHEET/OF

G:\CIVIL\01060\DWG\PAVING\01060E4.DWG Mon Oct 29 15:57:50 2001