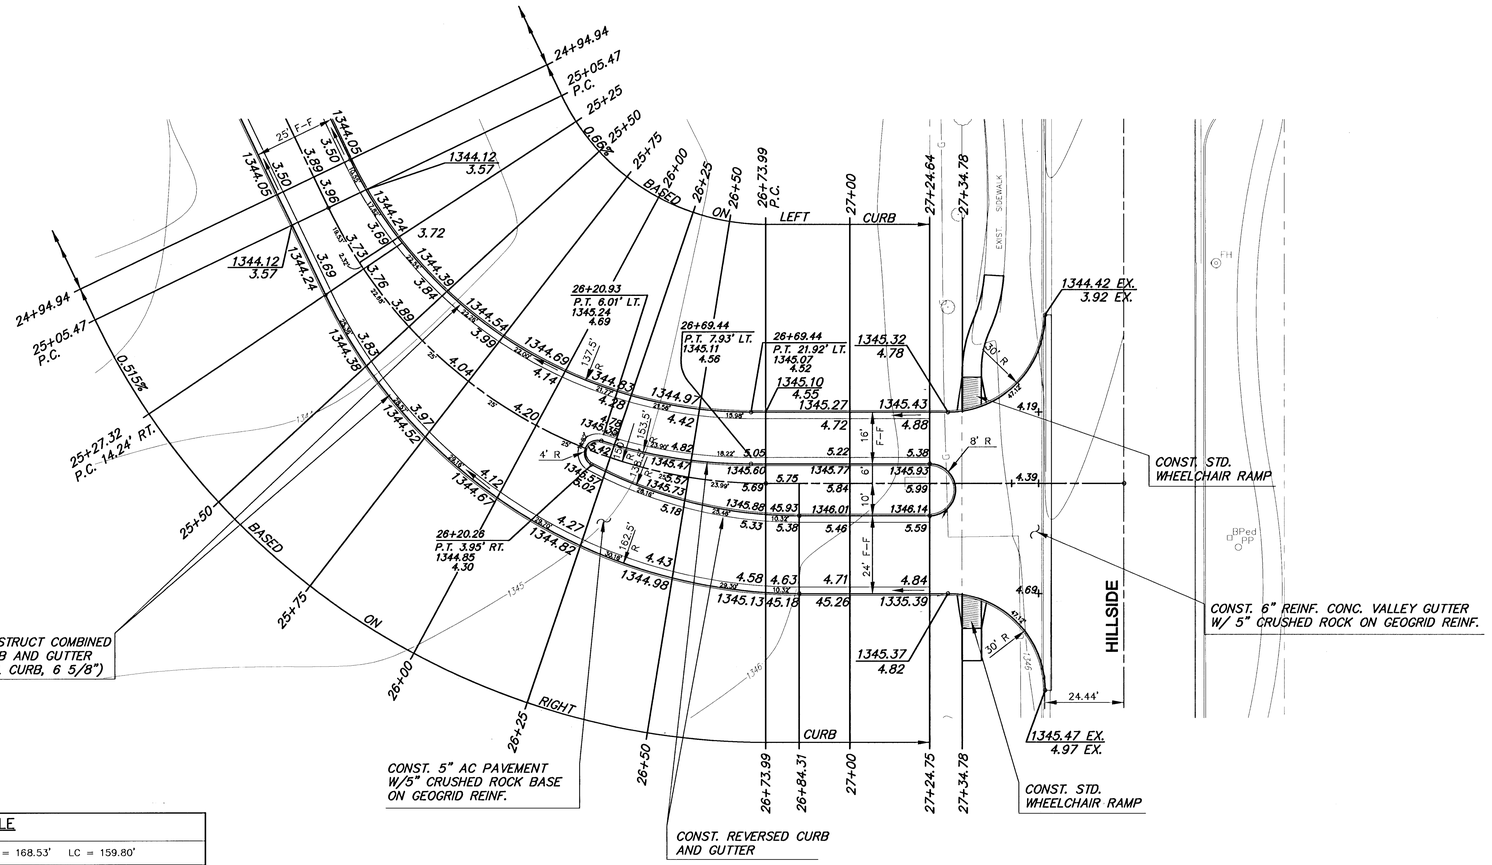


CURVE TABLE

△= 64°22'19" R = 150.00' T = 94.41' L = 168.53' LC = 159.80'

CURVE DATA BASED ON CENTERLINE △/2 = 32°11'10"

STATION	ARC	CHORD LENGTH 13'Off LtCb	CHORD LENGTH 13'Off RtCb	DEFLECTION	TOTAL DEFLECTION
25+05.47	—	—	—	00°00'00"	00°00'00"
25+25.00	19.53'	16.26'	22.77'	03°43'48"	03°43'48"
25+27.32	2.32'	1.93'	2.71'	00°26'35"	04°10'23"
25+50.00	22.68'	18.88'	26.43'	04°19'54"	08°30'17"
25+75.00	25.00'	20.81'	29.13'	04°46'29"	13°16'45"
26+00.00	25.00'	20.81'	29.13'	04°46'29"	18°03'14"
26+25.00	25.00'	20.81'	29.13'	04°46'29"	22°49'43"
26+50.00	25.00'	20.81'	29.13'	04°46'29"	27°36'12"
26+73.99	24.00'	19.97'	27.96'	04°34'58"	32°11'10"

Def/Ft =11.45915 Min.

NOTE:
TOP OF CURB ELEVATIONS SHOWN ARE FOR FULL CURB.

GossenLivingston
Architecture
420 South Doyle
Wichita, KS 67202
Tel (316) 265-1157
Fax (316) 265-3948

MKEC ENGINEERING CONSULTANTS
411 N. WEBB ROAD
WICHITA, KS. 67206
316 - 684 - 9600

GROVE PARK IMPROVEMENTS
PROJECT NAME

STREET PAVING
SHEET TITLE

DESIGN BY:	DRAWN BY:	CHECKED BY:
JTC	DM	GJA

DATE	JOB NO.	SHEET/OF
OCTOBER 2001	01060E6	CP 106 / 50

G:\CIVIL\01060\DWG\PAV\01060E6.DWG Mon Oct 29 15:54:05 2001