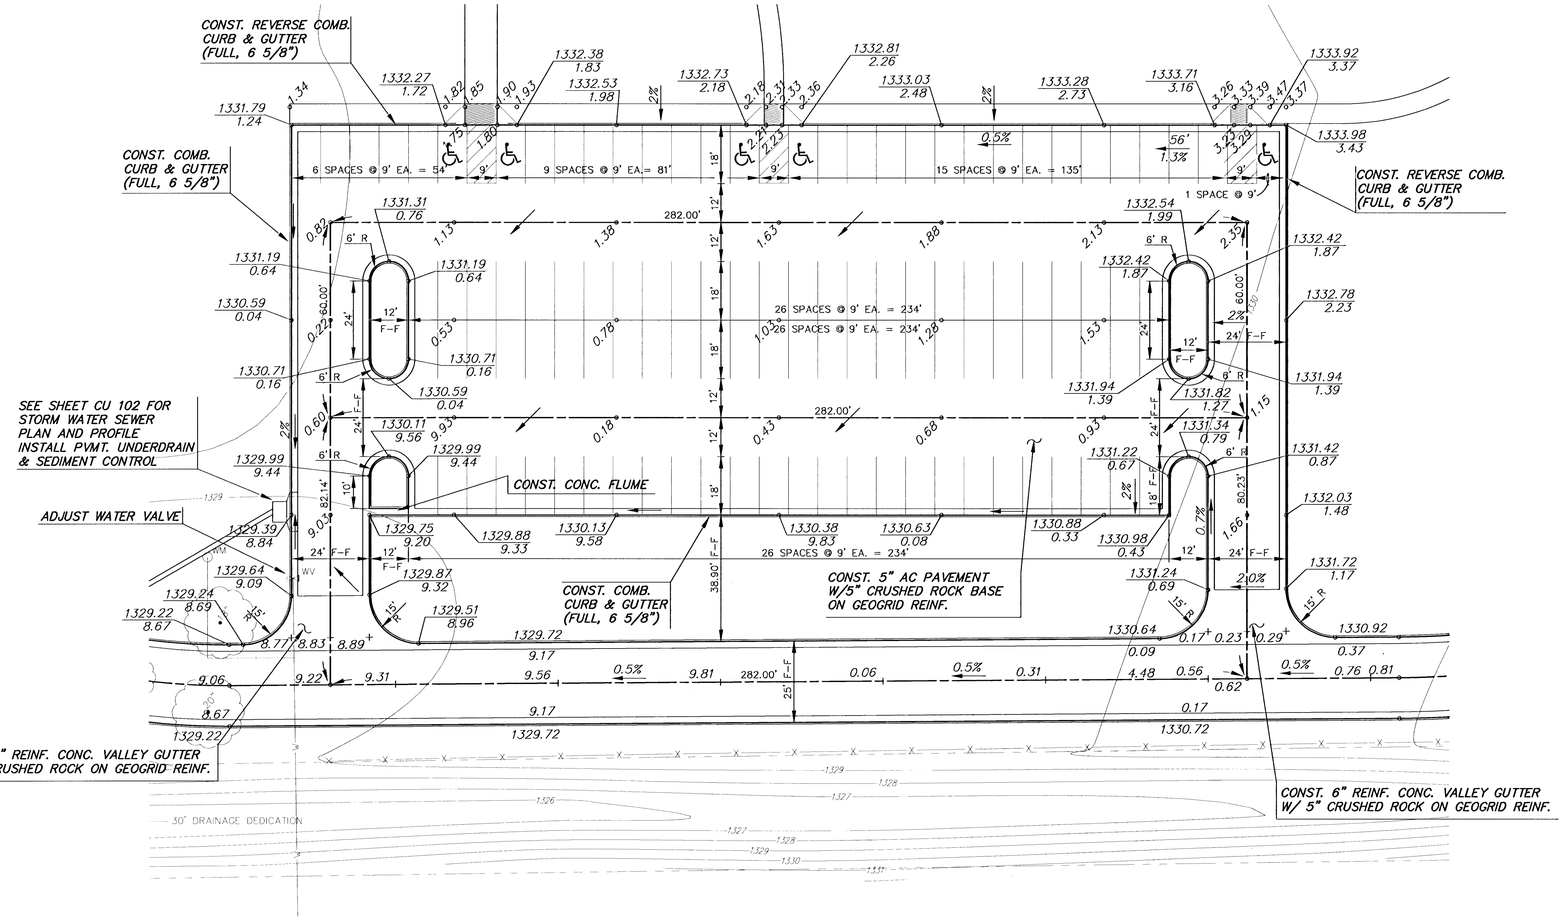


NOTE:
TOP OF CURB ELEVATIONS SHOWN ARE FOR FULL CURB.

G:\CIVIL\01060\DWG\PAV\01060E7.DWG Mon Oct 29 15:52:43 2001

G:\CIVIL\01060\DWG\PAV\01060E7.DWG

Gossen Livingston
Architecture
4251 Suth Coyote
Wichita, KS 67210
tel [316] 265-1357
fax [316] 265-3346

MKEC ENGINEERING CONSULTANTS
411 N. WEBB ROAD
WICHITA, KS. 67206
316 - 684 - 9600

GROVE PARK IMPROVEMENTS
PROJECT NAME

PARKING LOT
SHEET TITLE

JTC	DM	GJA
DESIGN BY:	DRAWN BY:	CHECKED BY:
OCTOBER 2001	01060E7	CP 107 / 50
DATE	JOB NO.	SHEET/OF