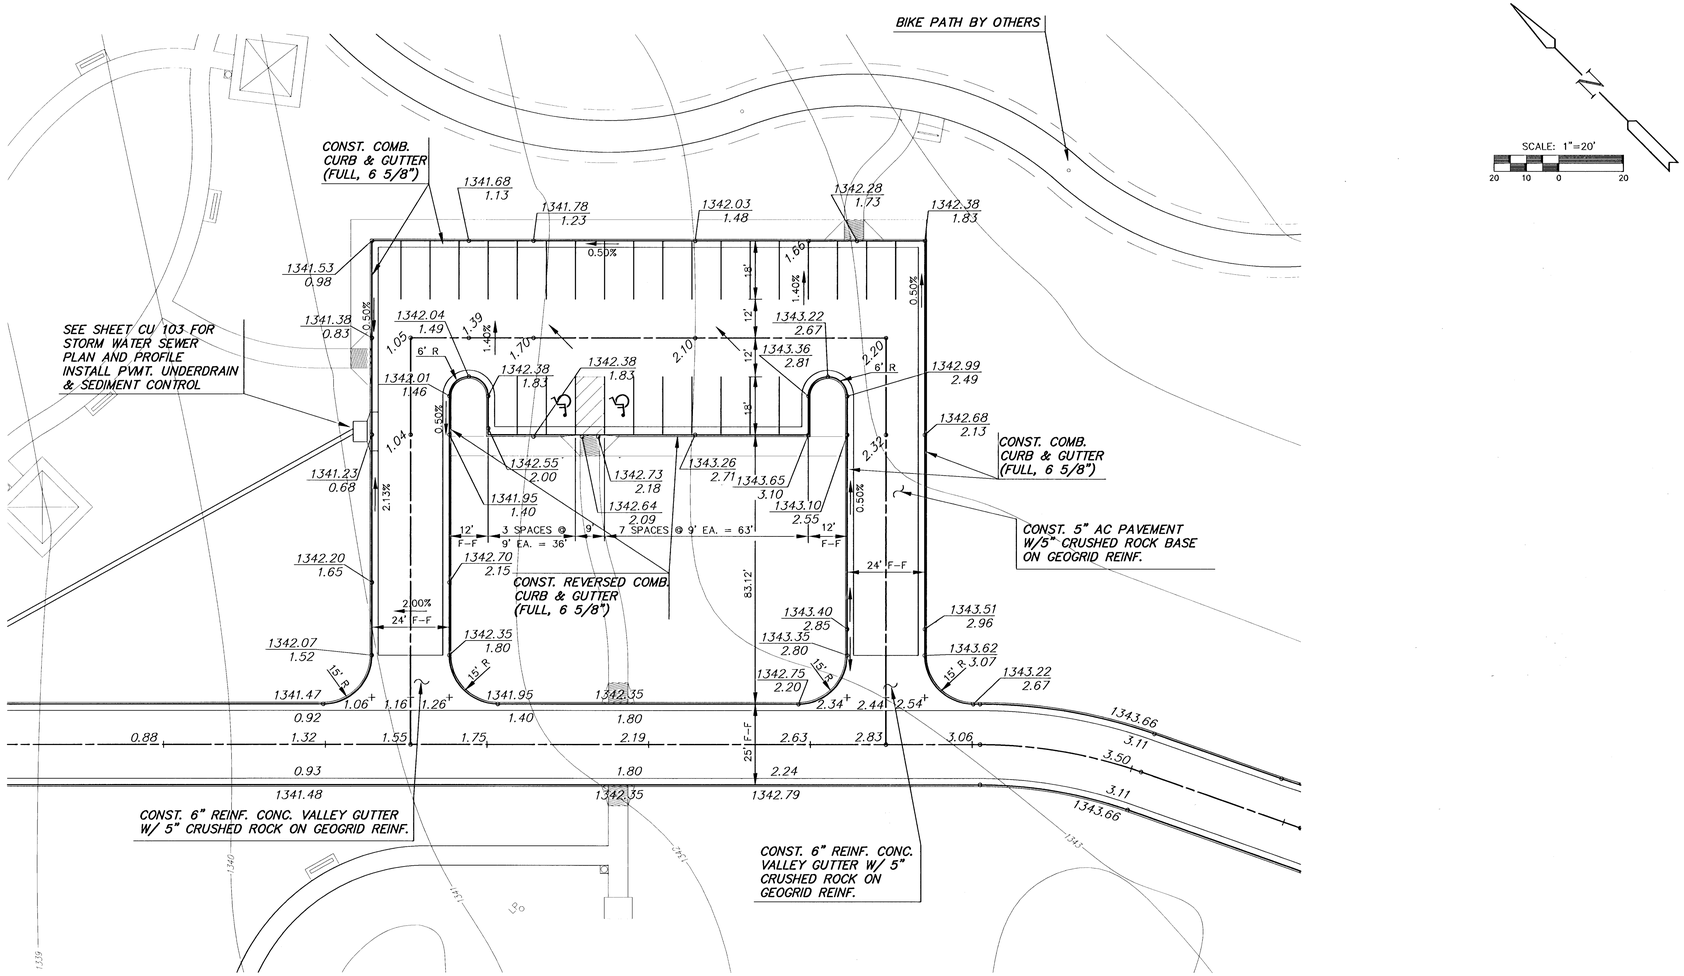


NOTE:
TOP OF CURB ELEVATIONS SHOWN ARE FOR FULL CURB.

G:\CIVIL\01060\DWG\PAV\01060E8.DWG

GossenLivingston
Architecture
4233 N. Maple
Wichita, KS 67205
Tel (316) 265-5387
Fax (316) 265-5048

MKEC ENGINEERING CONSULTANTS
411 N. WEBB ROAD
WICHITA, KS. 67206
316 - 684 - 9600

GROVE PARK IMPROVEMENTS
PROJECT NAME

PARKING LOT
SHEET TITLE

JTC	DM	GJA
DESIGN BY:	DRAWN BY:	CHECKED BY:

OCTOBER 2001	01060E8	CP 108 / 50
DATE	JOB NO.	SHEET/OF

G:\CIVIL\01060\DWG\PAV\01060E8.DWG Mon Oct 29 15:50:42 2001