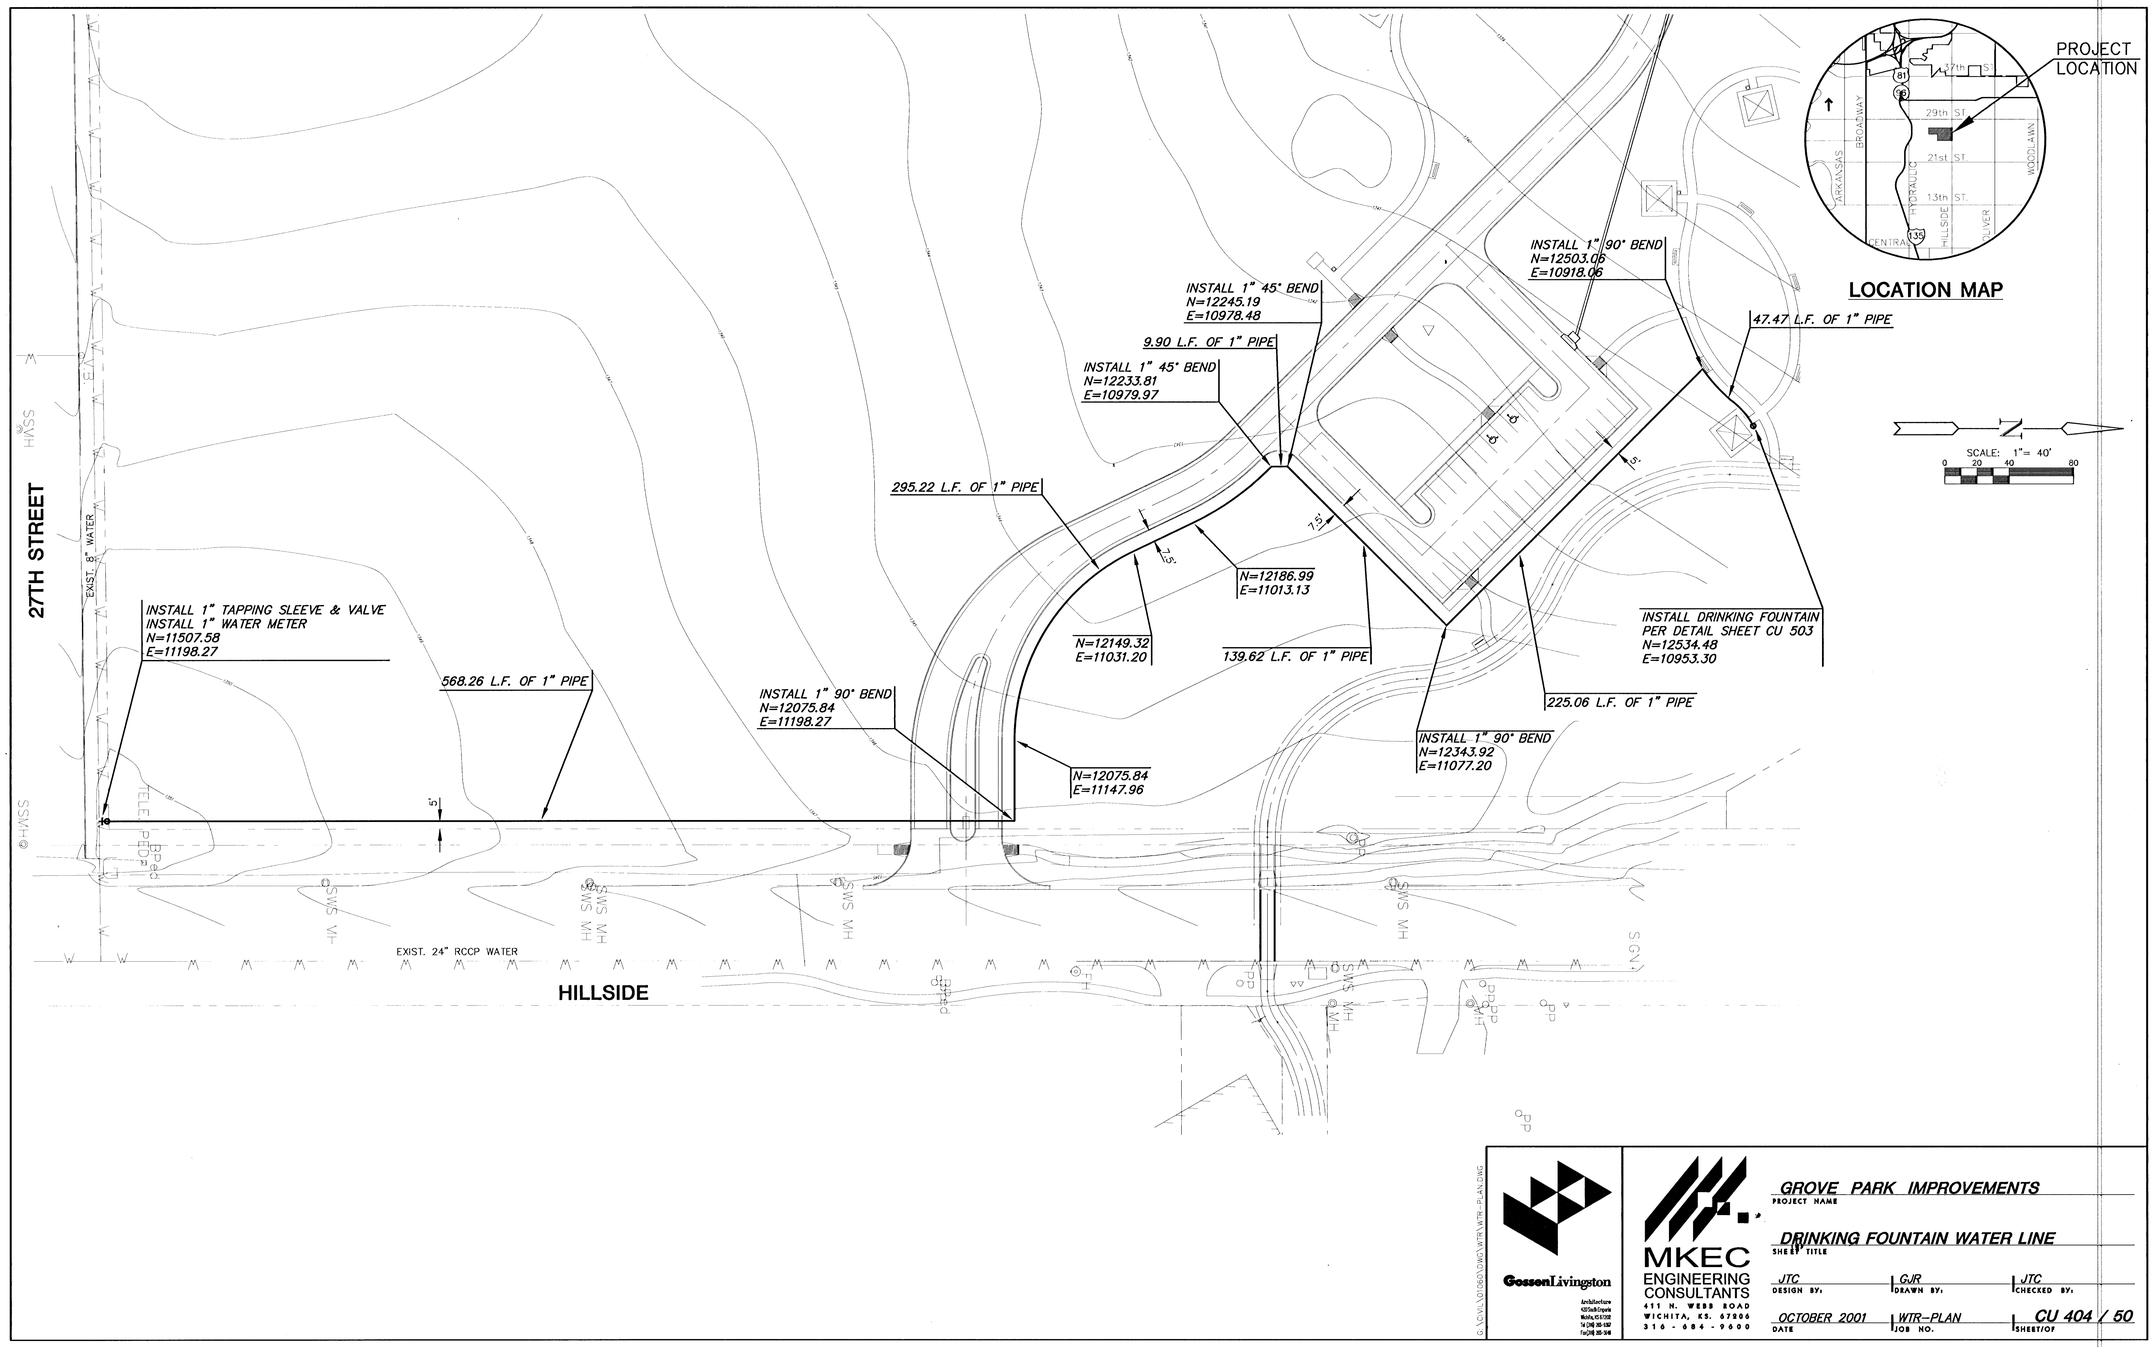


G:\CIVIL\010860\DWG\WTR\WTR-PLAN.DWG Mon Oct 29 15:38:59 2001

G:\CIVIL\010860\DWG\WTR\WTR-PLAN.DWG

GossenLivingston
Architecture
420 Delaware
Wichita, KS 67202
Tel (316) 265-1321
Fax (316) 265-3848

MKEC ENGINEERING CONSULTANTS
411 N. WEBB ROAD
WICHITA, KS. 67206
316 - 684 - 9600

GROVE PARK IMPROVEMENTS
PROJECT NAME

DRINKING FOUNTAIN WATER LINE
SHEET TITLE

JTC	GJR	JTC
DESIGN BY:	DRAWN BY:	CHECKED BY:

OCTOBER 2001	WTR-PLAN	CU 404 / 50
DATE	JOB NO.	SHEET/OF