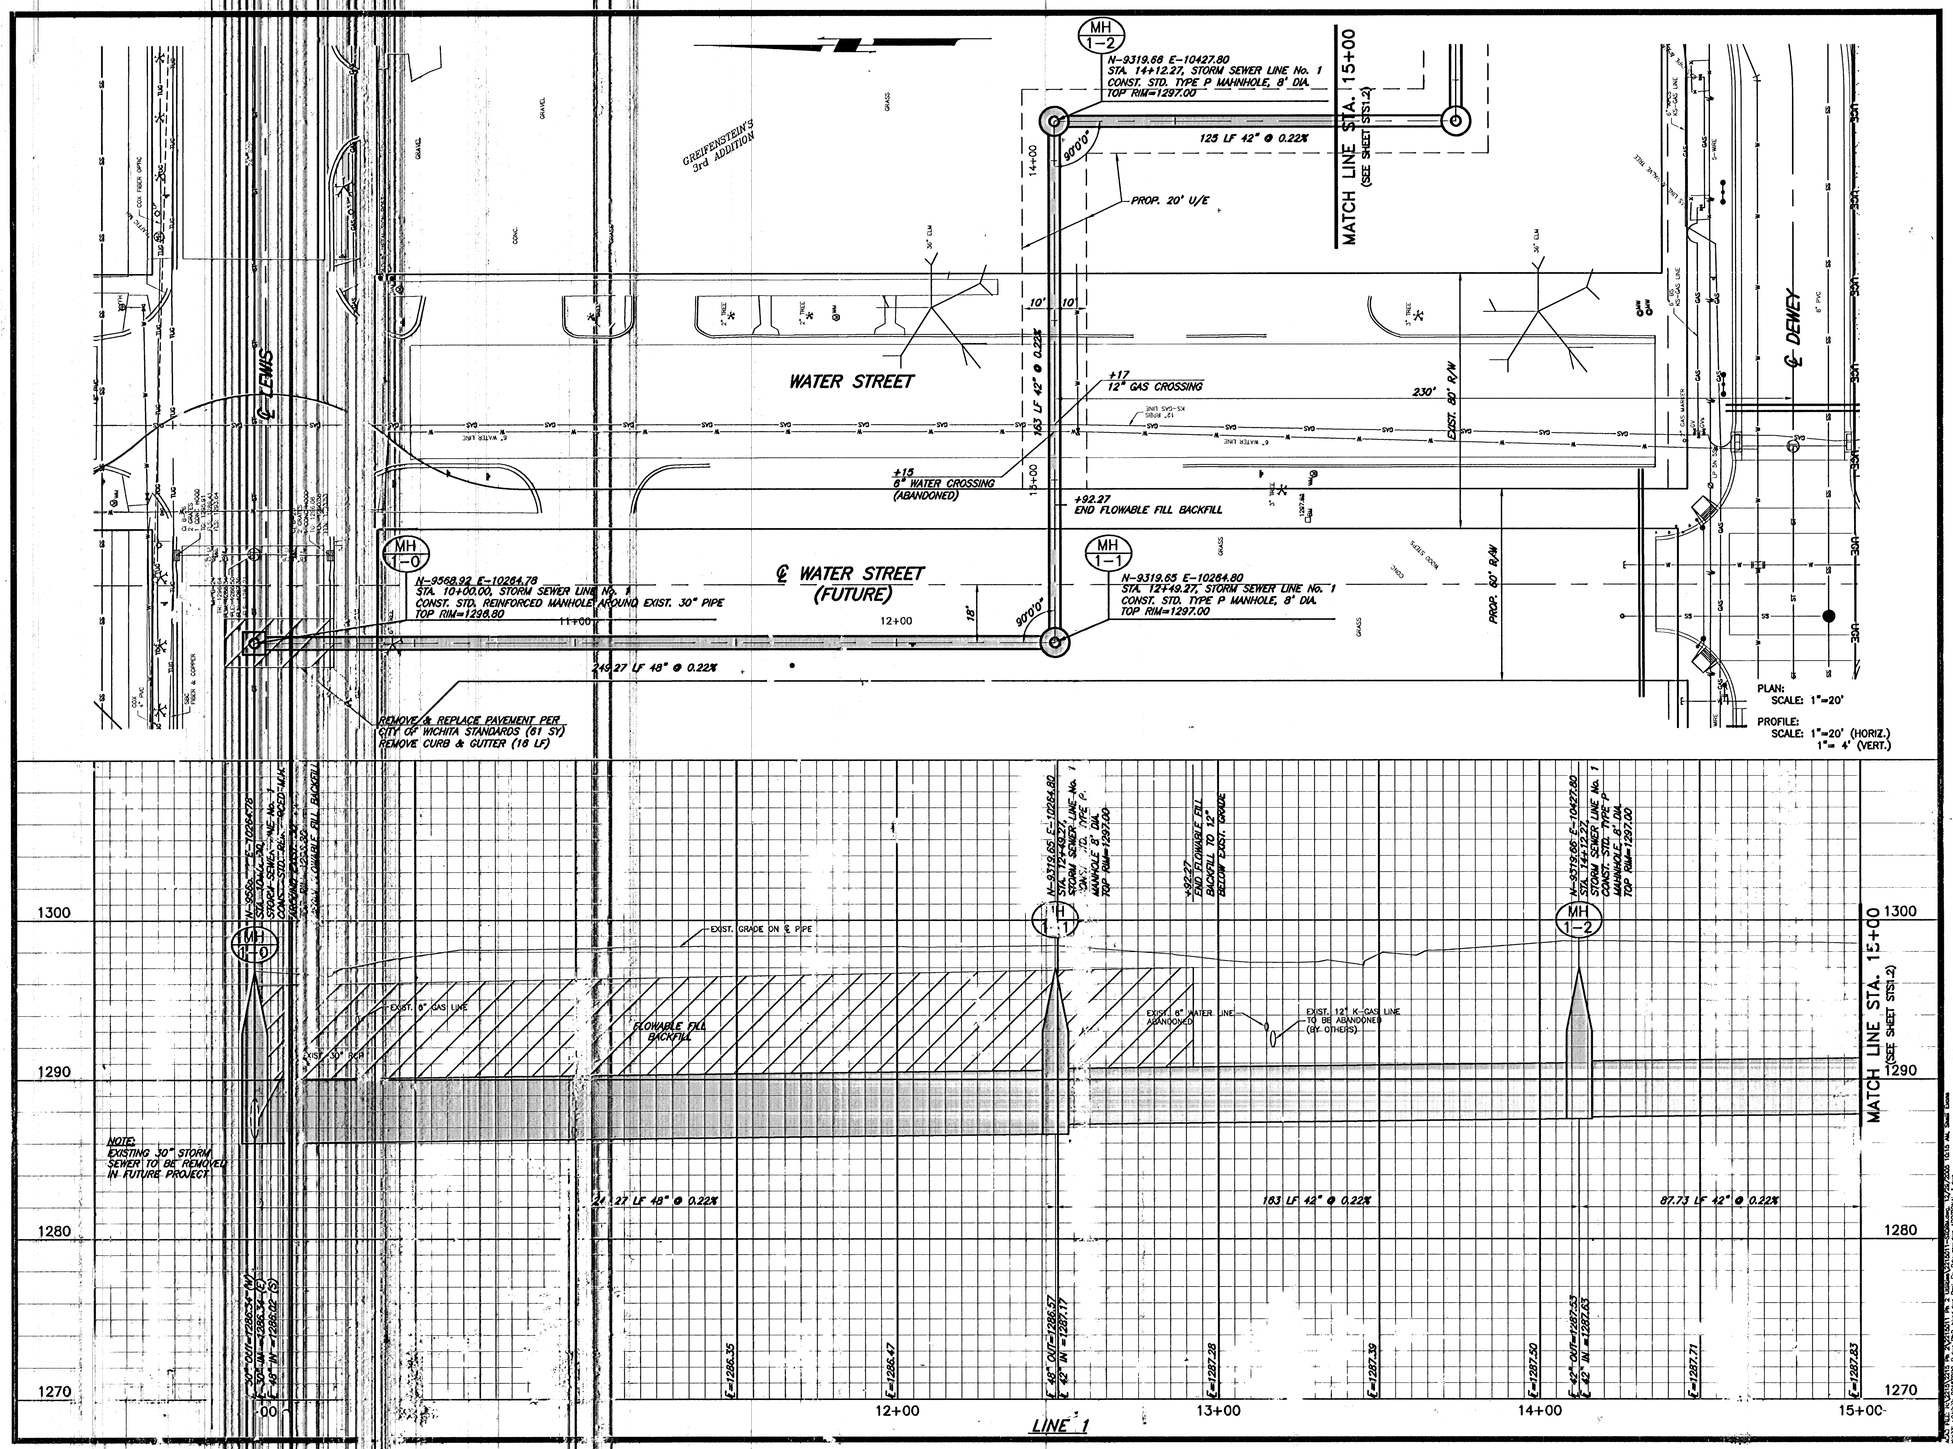


GossenLivingston
Architecture
420 South Emporia
Wichita, KS 67202
Tel: (316) 265-3367
Fax: (316) 265-5648
Email: architect@gbtel.com

© 2005 Gossen Livingston Associates, Inc.
The drawing or digital information herein is the exclusive property of Gossen Livingston Associates, Inc. and is not to be copied or used in any way without the express written consent of Gossen Livingston Associates, Inc. All drawings, specifications, and designs and arrangements appearing herein constitute the original and unpublished Work of:
Gossen Livingston Associates, Inc.

Johnson & Associates, Inc.
100 E. California Ave. - Third Floor
Oklahoma City, OK 73104
(405) 235-8075 FAX (405) 235-8078
Certificate of Authorization #E-1128 EXP. DATE: 12-31-2006

TIMOTHY W. JOHNSON
LICENSED
10489
KANSAS
PROFESSIONAL ENGINEER

WICHITA WATERWALK

PUBLIC IMPROVEMENTS PHASE 2 PACKAGE 1

Mark	Date	Description

STORM SEWER No. 1

Job No.	
Date	12-30-05
Drawn	SE
Checked	PB

ST1.1
Of 4
Dwg. 20 of 24

X:\215\215 Ph 2\215501 Ph 2 Utilities\215501-STORM.dwg, ST1.1, 12/29/2005 10:16:53 AM, 1:1, Plotted by: S.A.E.