



PLAN:
SCALE: .1 =20'

PROFILE:
SCALE: 1"=20' (HORIZ.)
1"= 4' (VERT.)

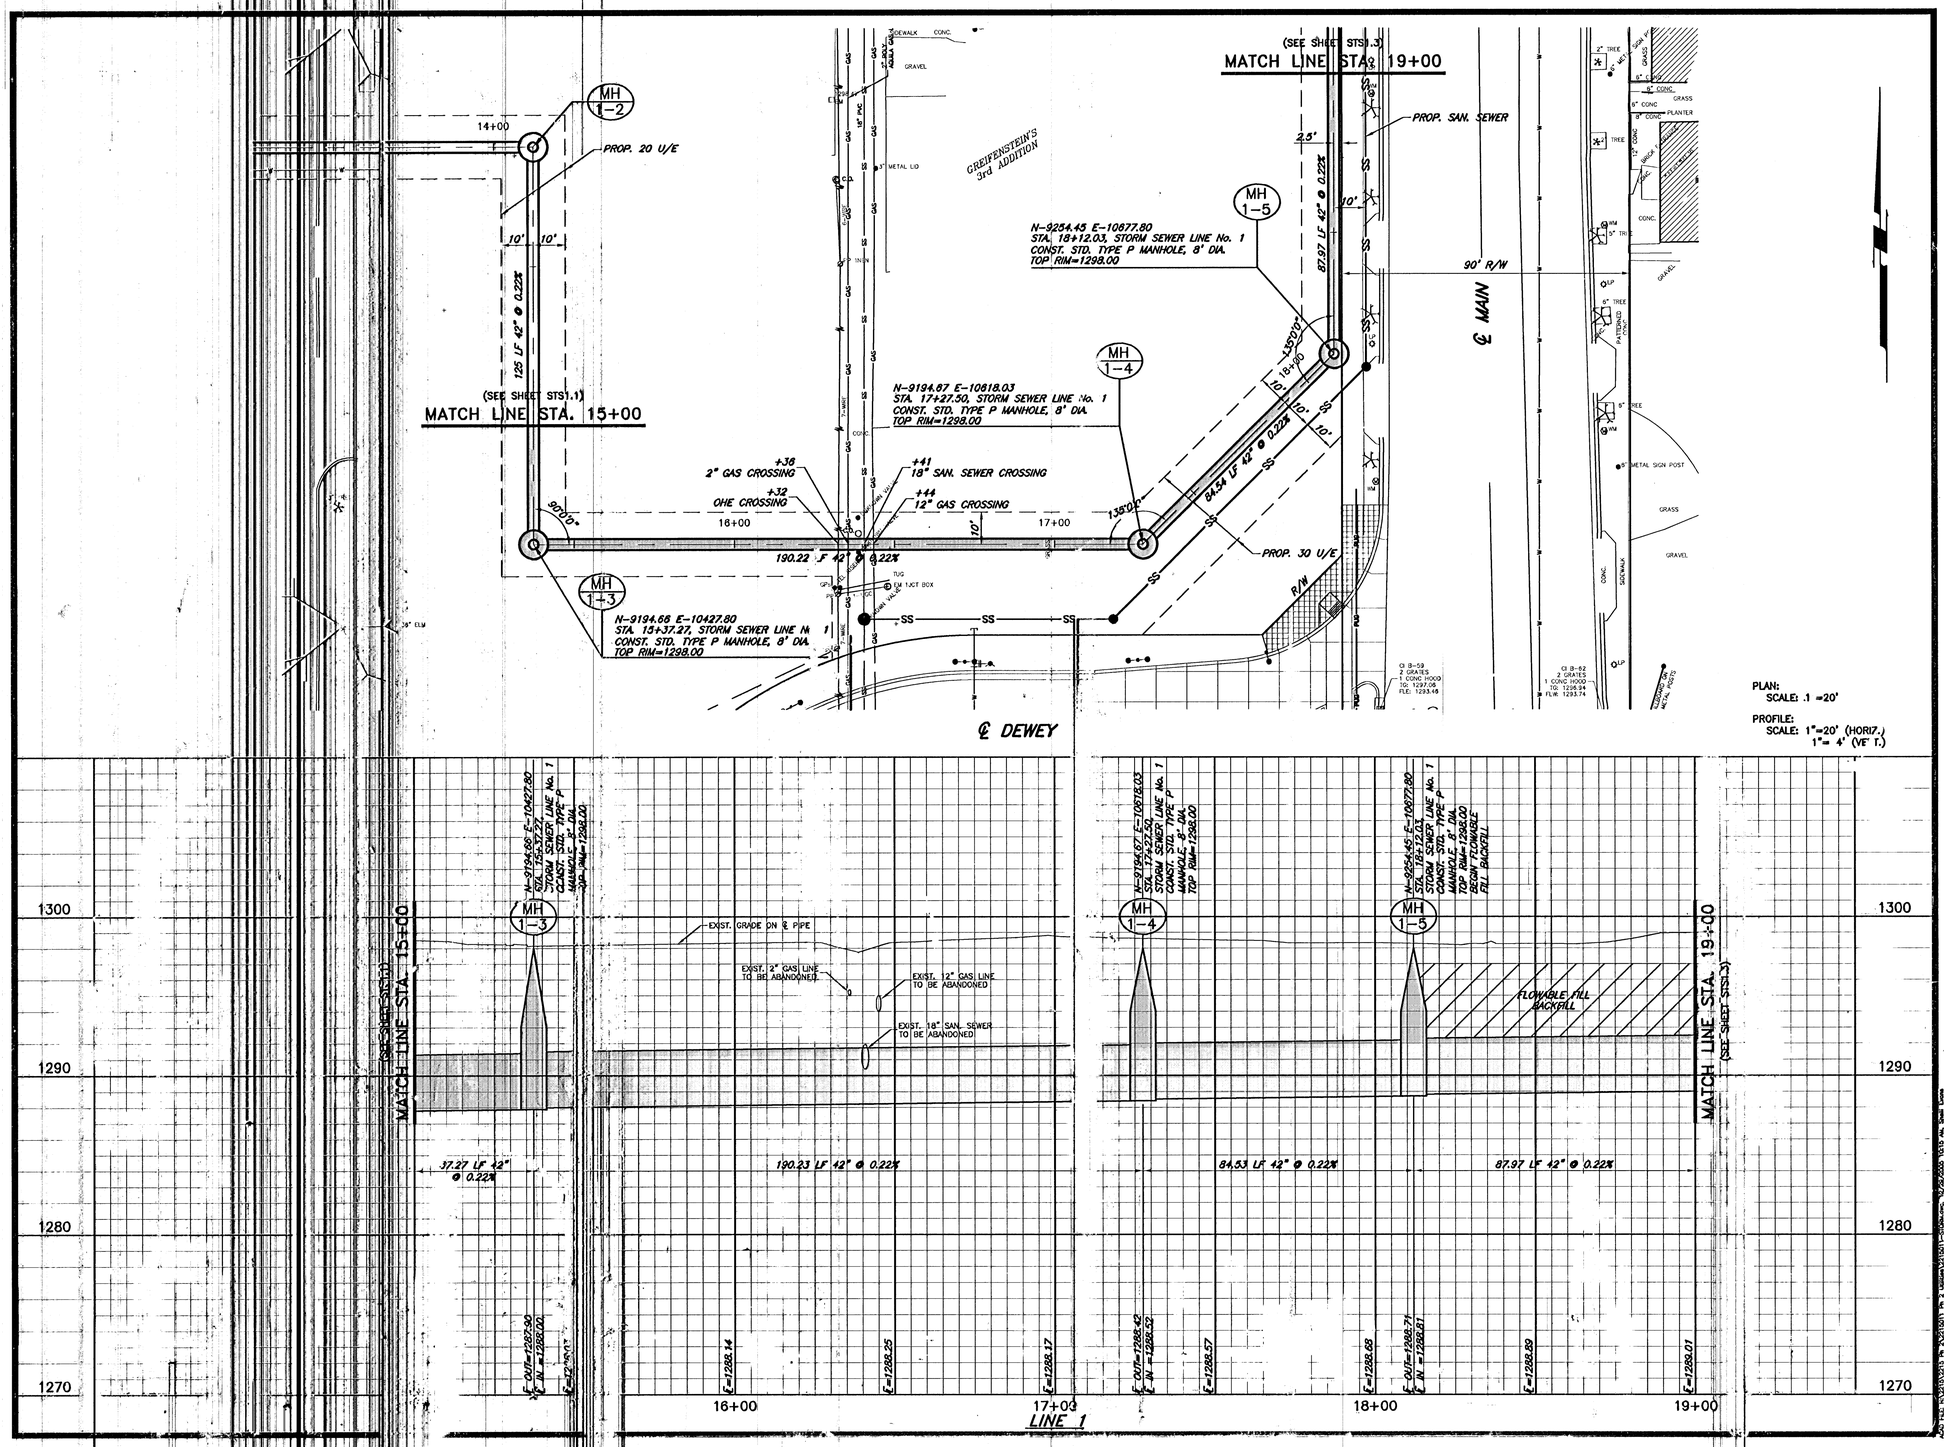



GossenLivingston
Architecture
420 South Emporia
Wichita, KS 67202
Tel: (316) 265-9387
Fax: (316) 265-5646
Email: architects@gl.com



© 2005 Gossen Livingston Associates, Inc.
The drawing and all information herein is the exclusive property of Gossen Livingston Associates, Inc., and is not to be copied or used in any way without the express written consent of Gossen Livingston Associates, Inc. All drawings, specifications, ideas, designs and arrangements appearing herein constitute the original and unpublished Work of:
Gossen Livingston Associates, Inc.



Johnson & Associates, Inc.
100 E. California Ave. - Third Floor
Oklahoma City, OK 73104
(405) 235-8075 FAX (405) 235-1978
Certificate of Authorization #E-1128 EXP. DATE: 12-31-2006


TIMOTHY W. JOHNSON
LICENSED
10489
KANSAS
PROFESSIONAL ENGINEER

WICHITA WATERWALK

# PUBLIC IMPROVEMENTS PHASE 2 PACKAGE 1

| Mark | Date | Description |
|---|---|---|

STORM SEWER No. 1

Job No.
Date 12-30-05
Drawn SE
Checked PB

ST1.2
of 4
Dwg. 21 of 24


J:\2215 Ph 2\2215011 Ph 2 Utilities\2215011-STORM.dwg, STS1.2, 12/29/2005 10:17:23 AM, Plotted by: S.N.E.