PAVEMENT SCHEDULE

SYMBOL	TYPE/SHAPE	COLOR/FINISH
A1	Frost Concrete Paver 12" x 12" x 2-1/2" (Actual 11-15/16" x 11-15/16")	Quarry Red/Limestone Gray (See Plan) Tudor Finish
A2	Frost Concrete Paver/Vehicular 12" x 12" x 3" (Actual 11-15/16" x 11-15/16")	Quarry Red Tudor Finish
B2	Frost Concrete Paver 8" x 8" x 3" (Actual 7-13/16" x 7-13/16")	Quarry Red/Limestone Gray/Super Black (See Plan) Natural Finish
C2	Frost Concrete Paver 4" x 8" x 3" (Actual 3-7/8" x 7-13/16")	Quarry Red/Limestone Gray/Super Black (See Plan) Natural Finish
D1	Architectural Concrete Sidewalk 4" Depth	Light Sandblast Wichita Red - Scofield H61 #0
D2	Architectural Concrete Bands Bldg. Face & Pavement Edges	Light Sandblast Wichita Natural - Scofield H62 #4

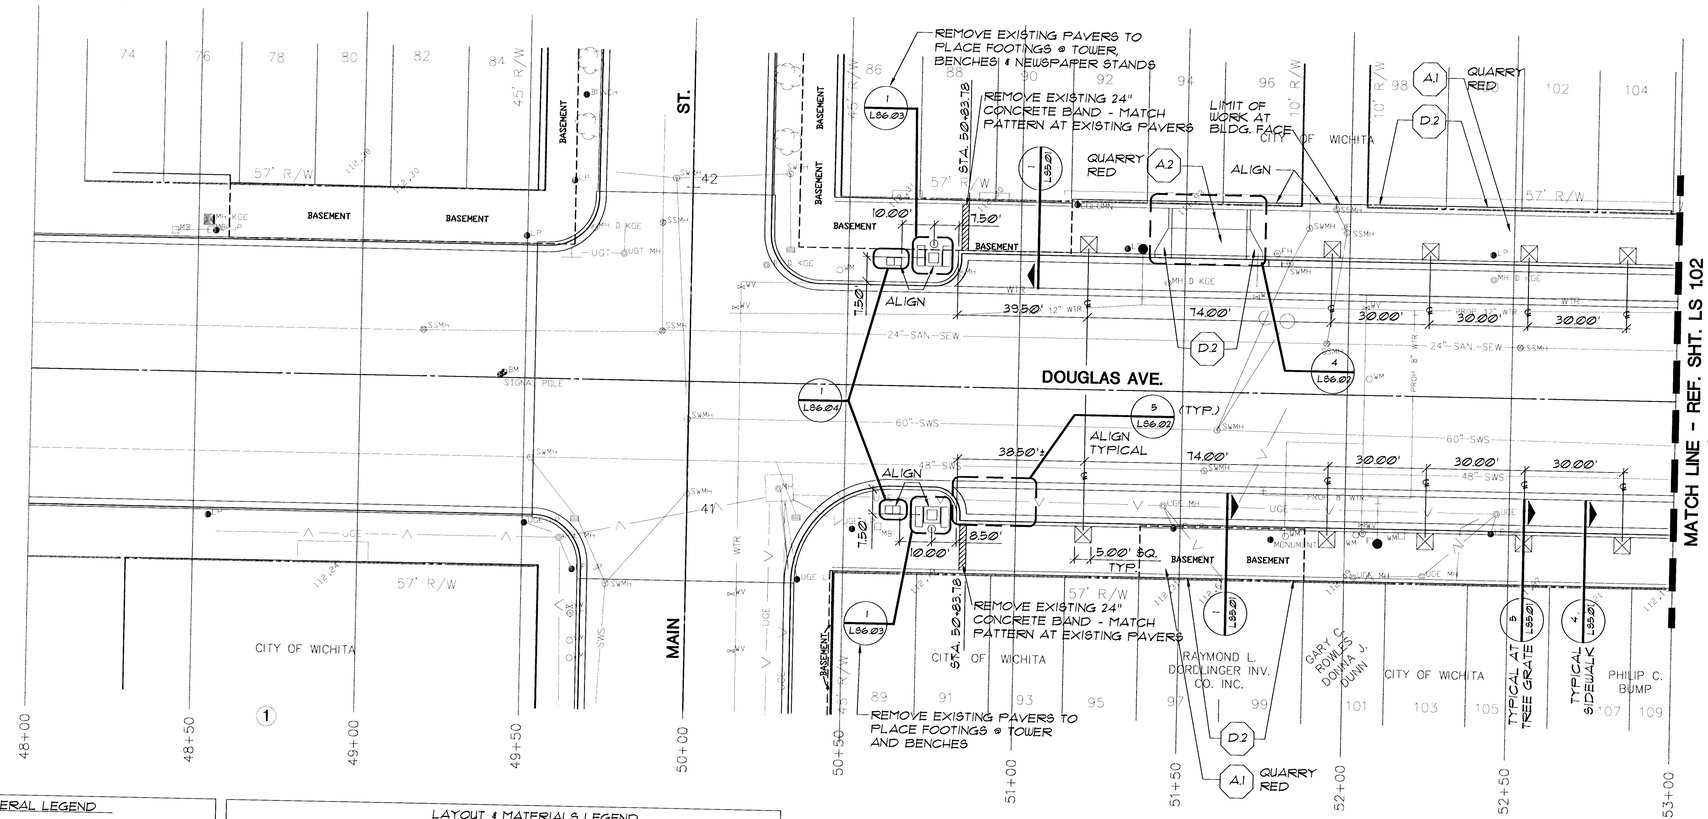

SCALE: 1"=20'

GENERAL LEGEND

- PROPERTY LINE
- CONTRACT LIMIT LINE
- CENTER LINE
- EXISTING UTILITY LINES
- EDGE OF BASEMENT

DETAIL REFERENCE: 1 / L 1.00 — DETAIL NO. / SHEET NO.

- EXISTING VAULTS

LAYOUT & MATERIALS LEGEND

- A.1 — PAVEMENT SYMBOL - REFER TO PVMT. SCHEDULE.
- A.1 — VEHICULAR PVMT.
- LP — EXST. LIGHT POLE TO REMAIN
- TREE GRATE
- TREE PLANTER
- NEWSPAPER ENCLOSURE (REF. 1/L86.04)
- BENCH (REF. 1/L86.05)
- TRASH (REF. 2/L86.05)
- POINT OF BEGINNING (POB)
- EJ — EXPANSION JOINT
- PA — PLANTING AREA
- N.I.C. — AREA NOT IN CONTRACT

ENLARGEMENT: 1 / L 1.00 — PLAN SHEET NO.

SECTION REFERENCE: 1 / L 1.00 — SECTION / SHEET NO.

ELEVATION REFERENCE: 1/L1.00 — SHEET NO. / ELEVATION NO.

LAYOUT & MATERIALS NOTES:

1. CONTRACTOR IS RESPONSIBLE FOR LOCATING AND PROTECTING ALL EXISTING UTILITIES.
2. ALL DIMENSIONS MUST BE VERIFIED ON THE JOB SITE AND THE CITY ENGINEER MUST BE NOTIFIED OF ANY DISCREPENCIES BEFORE PROCEEDING WITH WORK.
3. ALL DIMENSIONS ARE TAKEN PERPENDICULAR TO WALL, CURB, P.O.B., CENTERLINE OR COLUMN LINE UNLESS OTHERWISE NOTED ON THE PLANS. DIMENSIONS FROM CURBS ARE FROM BACK OF CURB.
4. REFERENCE CIVIL DRAWINGS FOR ALL CURB LAYOUT AND ELEVATIONS.
5. REFERENCE DETAIL SHEETS (LM & SERIES) FOR DRIVE RAMP DETAILS IN SIDEWALK AREAS.

Revised 4/99

the swa group

Landscape Architecture
Site Planning
Urban Design

2211 N. Lamar, Suite 400
Dallas, TX 75202
214-954-0016

MID-KANSAS ENGINEERING CONSULTANTS, INC.
411 N. WEBB ROAD
WICHITA, KS. 67206
316-684-9600

STREETSCAPES
PROJECT NAME

LAYOUT & MATERIALS
DOUGLAS AVE. @ 45+00 TO 53+00
SHEET TITLE

DT	PM, EM, LJ	JM
DESIGN BY:	DRAWN BY:	CHECKED BY:
OCT '95	SWA MKC-251	LS 101
DATE	JOB NO.	SHEET/OF

G:\CIVIL\9210\SWA\L9210-1A.DWG Tue May 11 15:52:49 1999