

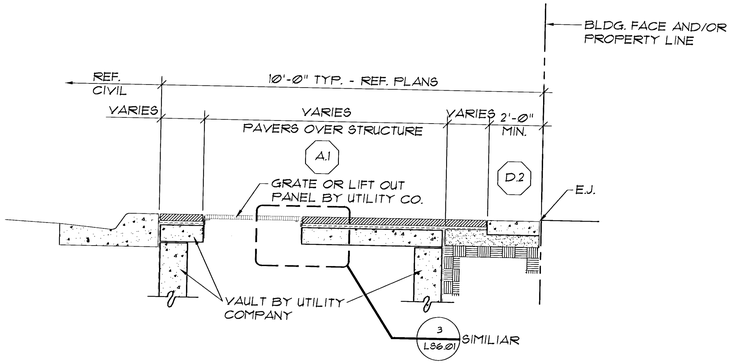



3 CONCRETE PAVER WALK AT VAULT WITH GRATE
1/2" = 1'-0"

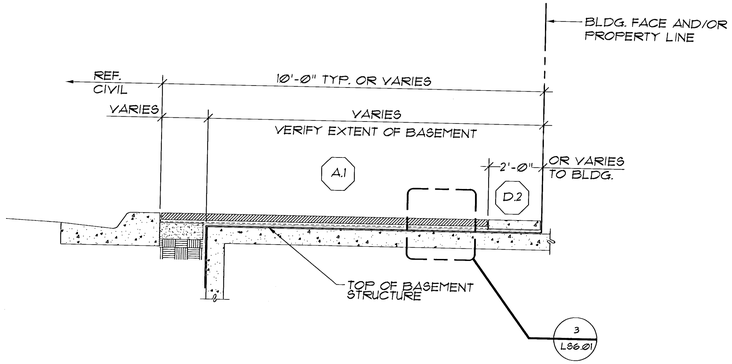


1 CONCRETE PAVER WALK OVER BASEMENT
1/2" = 1'-0"

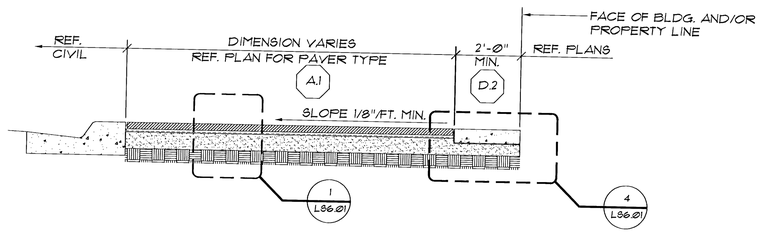

4 CONCRETE PAVER WALK
1/2" = 1'-0"

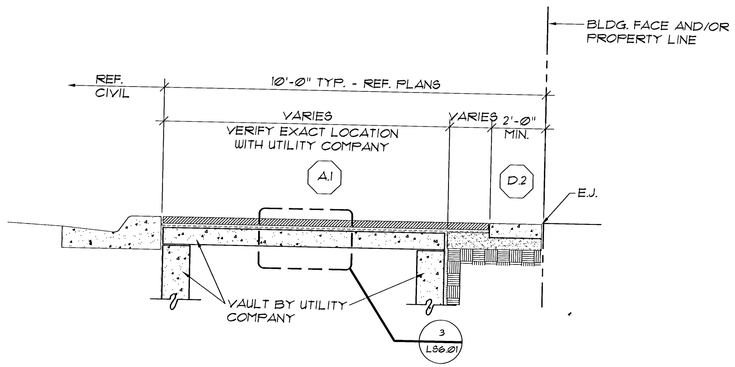

2 CONCRETE PAVER WALK AT VAULT
1/2" = 1'-0"

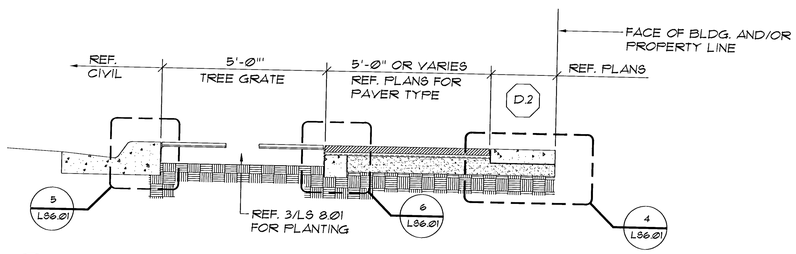

5 CONCRETE PAVER WALK AT TREEGRATE
1/2" = 1'-0"

the swa group

Landscape Architecture
Site Planning
Urban Design

2211 N. Lamar, Suite 400
Dallas, TX 75202
214-954-0016

MID-KANSAS ENGINEERING CONSULTANTS, INC.
411 N. WEBB ROAD
WICHITA, KS. 67206
316-684-9600

DOUGLAS STREETSCAPES
PROJECT NAME

SIDEWALK SECTIONS
SHEET TITLE

DT	PM, EM, LJ	JM
DESIGN BY:	DRAWN BY:	CHECKED BY:
OCT '95	SWA MKC-251	LS 5.01
DATE	JOB NO.	SHEET/OF

G:\CIVIL\9210\SWA\LS501.DWG Tue May 11 15:58:14 1999