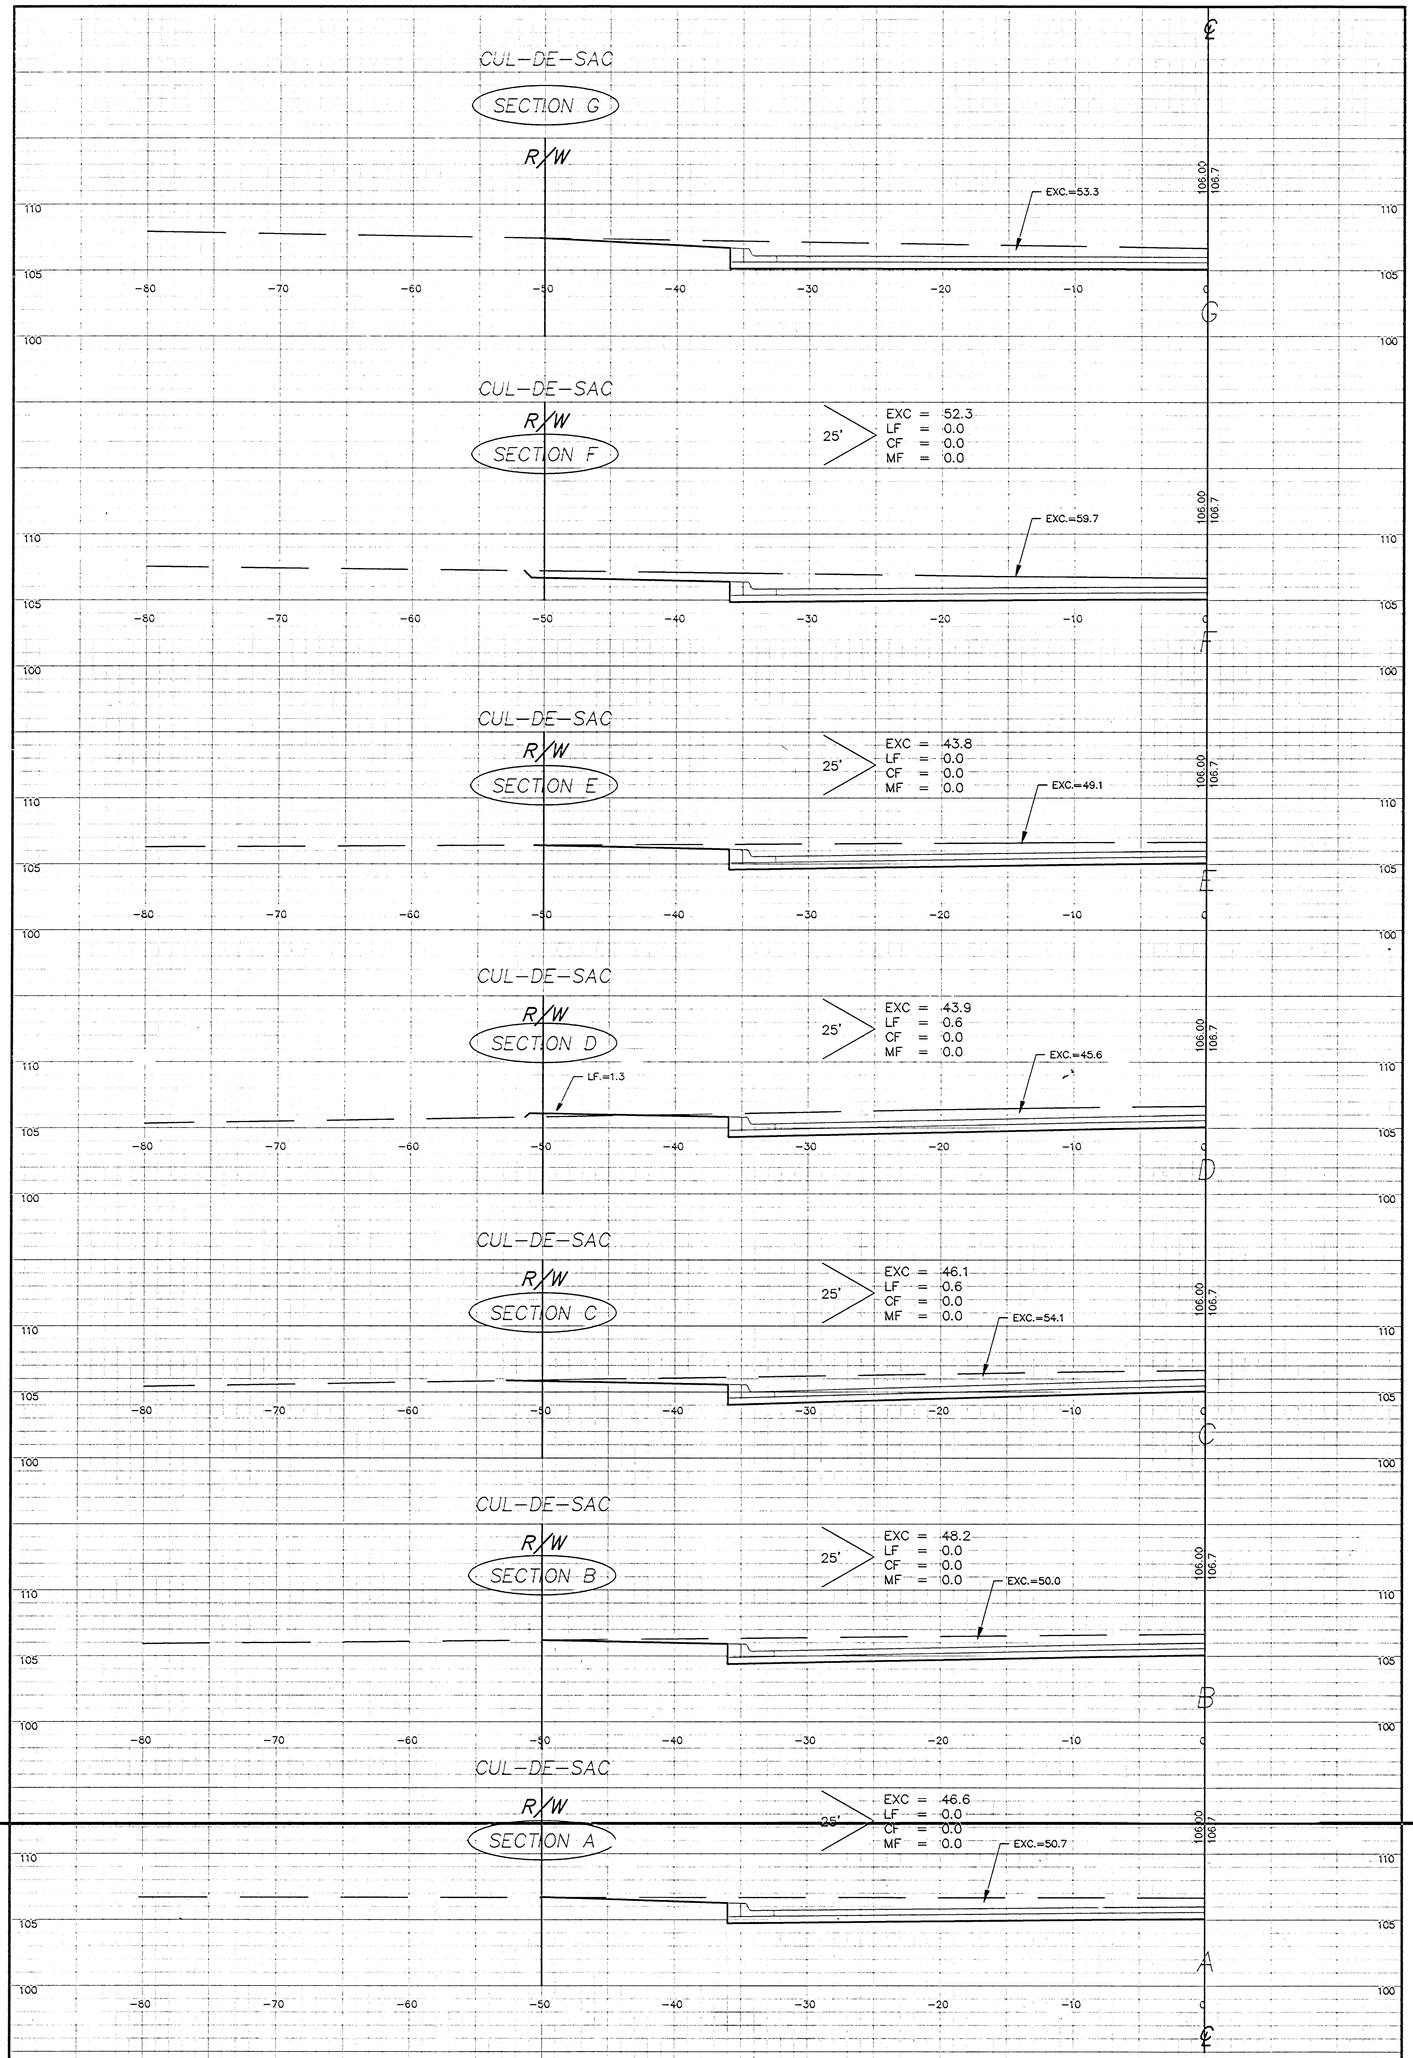

SHEET TOTAL		STREET TOTAL	
EXCAVATION	= 280.9	EXCAVATION	= 1095.8
LOOSE FILL	= 1.2	LOOSE FILL	= 36.3
COMPACTED FILL	= 0.0	COMPACTED FILL	= 0.0
MANIPULATED FILL	= 0.0	MANIPULATED FILL	= 0.0

SUNNYBROOK COURT

CED PROJ. NO.: 20020908
CERTIFIED ENGINEERING DESIGN
CED
810 WEST DOUGLAS, SUITE C
WICHITA, KANSAS 67203
PH: (316) 262-8808
FAX: (316) 262-1669

18-02-02-15