
NOTE:
Entire Bench Structure To Match Cardinal #17038 Black, 80% Gloss Powder Coated Finish.

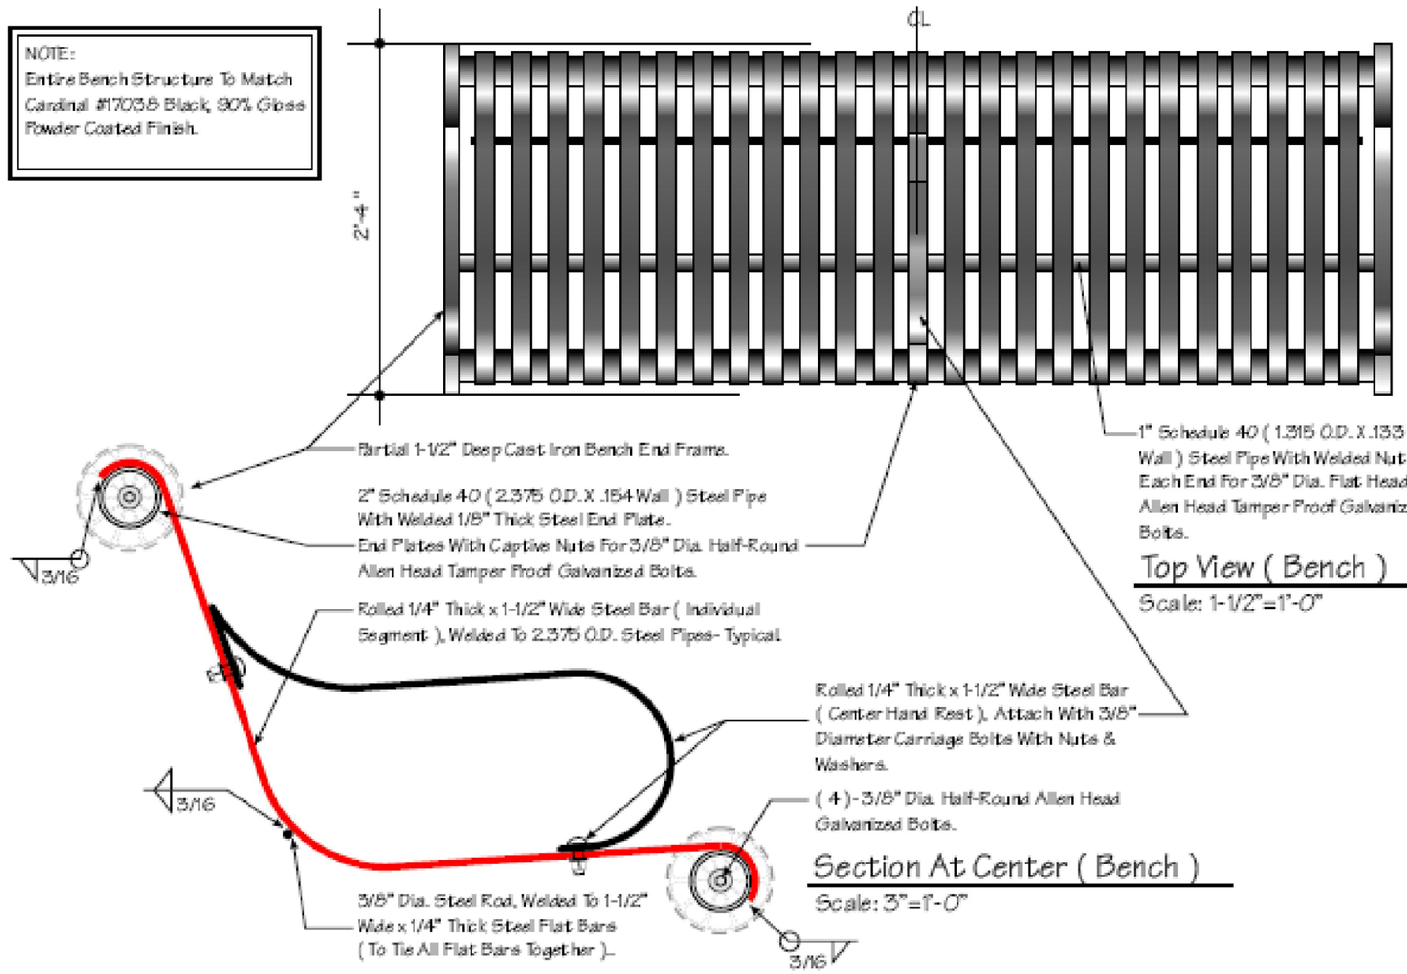

Top View (Bench)
Scale: 1-1/2"=1'-0"

Section At Center (Bench)
Scale: 3"=1'-0"

MATERIAL LEGEND

NOTE:
Powder Coated All Expose Surfaces To Prevent Galvanic Corrosion.

MATERIAL FINISH- Paint

	Cardinal #17038 Black, 80% Gloss Powder Coated Finish.
	Cardinal #RAL 9010 White Textured Powder Coated Finish.
	XXX
	XXX
	XXX
	XXX
	XXX

MATERIAL FINISH- Acrylic

	XXX
	XXX
	XXX
	XXX
	XXX
	XXX
	XXX
	XXX

MATERIAL FINISH- Vinyl

	XXX
	XXX
	XXX
	XXX
	XXX
	XXX
	XXX
	XXX

PROJECT NAME:	Wichita Transit Benches	PROJECT NO.	
ADDRESS:	777 E. Waterman	SCALE:	As Noted
CITY / STATE:	Wichita, KS	DRAWN BY:	AC
TELEPHONE:	-	DESIGN DATE:	6/30/05
FAX NUMBER:	-	SALES PERSON:	Theresa Roth

APPROVAL	DATE

△	DATE	BY	REVISION
1			
*	*	*	*
*	*	*	*
*	*	*	*
*	*	*	*

SHEET NOTES

GENERAL NOTES

SHEET
3 OF 3

CITY OF WICHITA PUBLIC WORKS ENGINEERING

ATTACHMENT C
FREESTANDING BENCH
SUPPLEMENTAL DETAILS

CITY ENGINEER
JAMES L. ARMOUR, P.E., L.S.
ACTING

PROJECT NUMBER	CCA NUMBER	DATE
XXX-XXXXX	XXXXXX	MM/YY

CITY ENGINEER'S OFFICE
CITY HALL – SEVENTH FLOOR
455 NORTH MAIN STREET
WICHITA, KANSAS 67202-1620
(316) 268-4601
(316) 268-4114 FAX

DESIGN	DRAWN
N/A	N/A

SHEET
C-4